
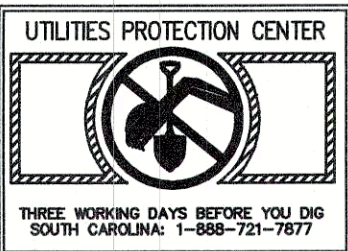



THESE DRAWINGS AND THE DESIGN THEREON ARE THE PROPERTY OF HEANER DESIGN GROUP AND MAY NOT BE USED IN WHOLE OR PART WITHOUT WRITTEN CONSENT OF HEANER DESIGN GROUP AND ANY INFRINGEMENT WILL BE SUBJECT TO LEGAL ACTION

BASE BID

- | | |
|---|----------|
| 1. REMVOE & HAUL OFF EXISTING ASPHALT: | 2,100 SY |
| 2. REMOVE EXISTING CURB: | 1,165 LF |
| 3. UNDER CUT 12" & REMOVE POOR SUBGRADE | 2,100 CY |
| 4. 12" GRADED AGGREGATE BASE | 2,100 SY |
| 6. 18" CURB & GUTTER: | 1,165 LF |
| 7. 2" TYPE C HOT MIX ASPHALT: | 2,100 SY |

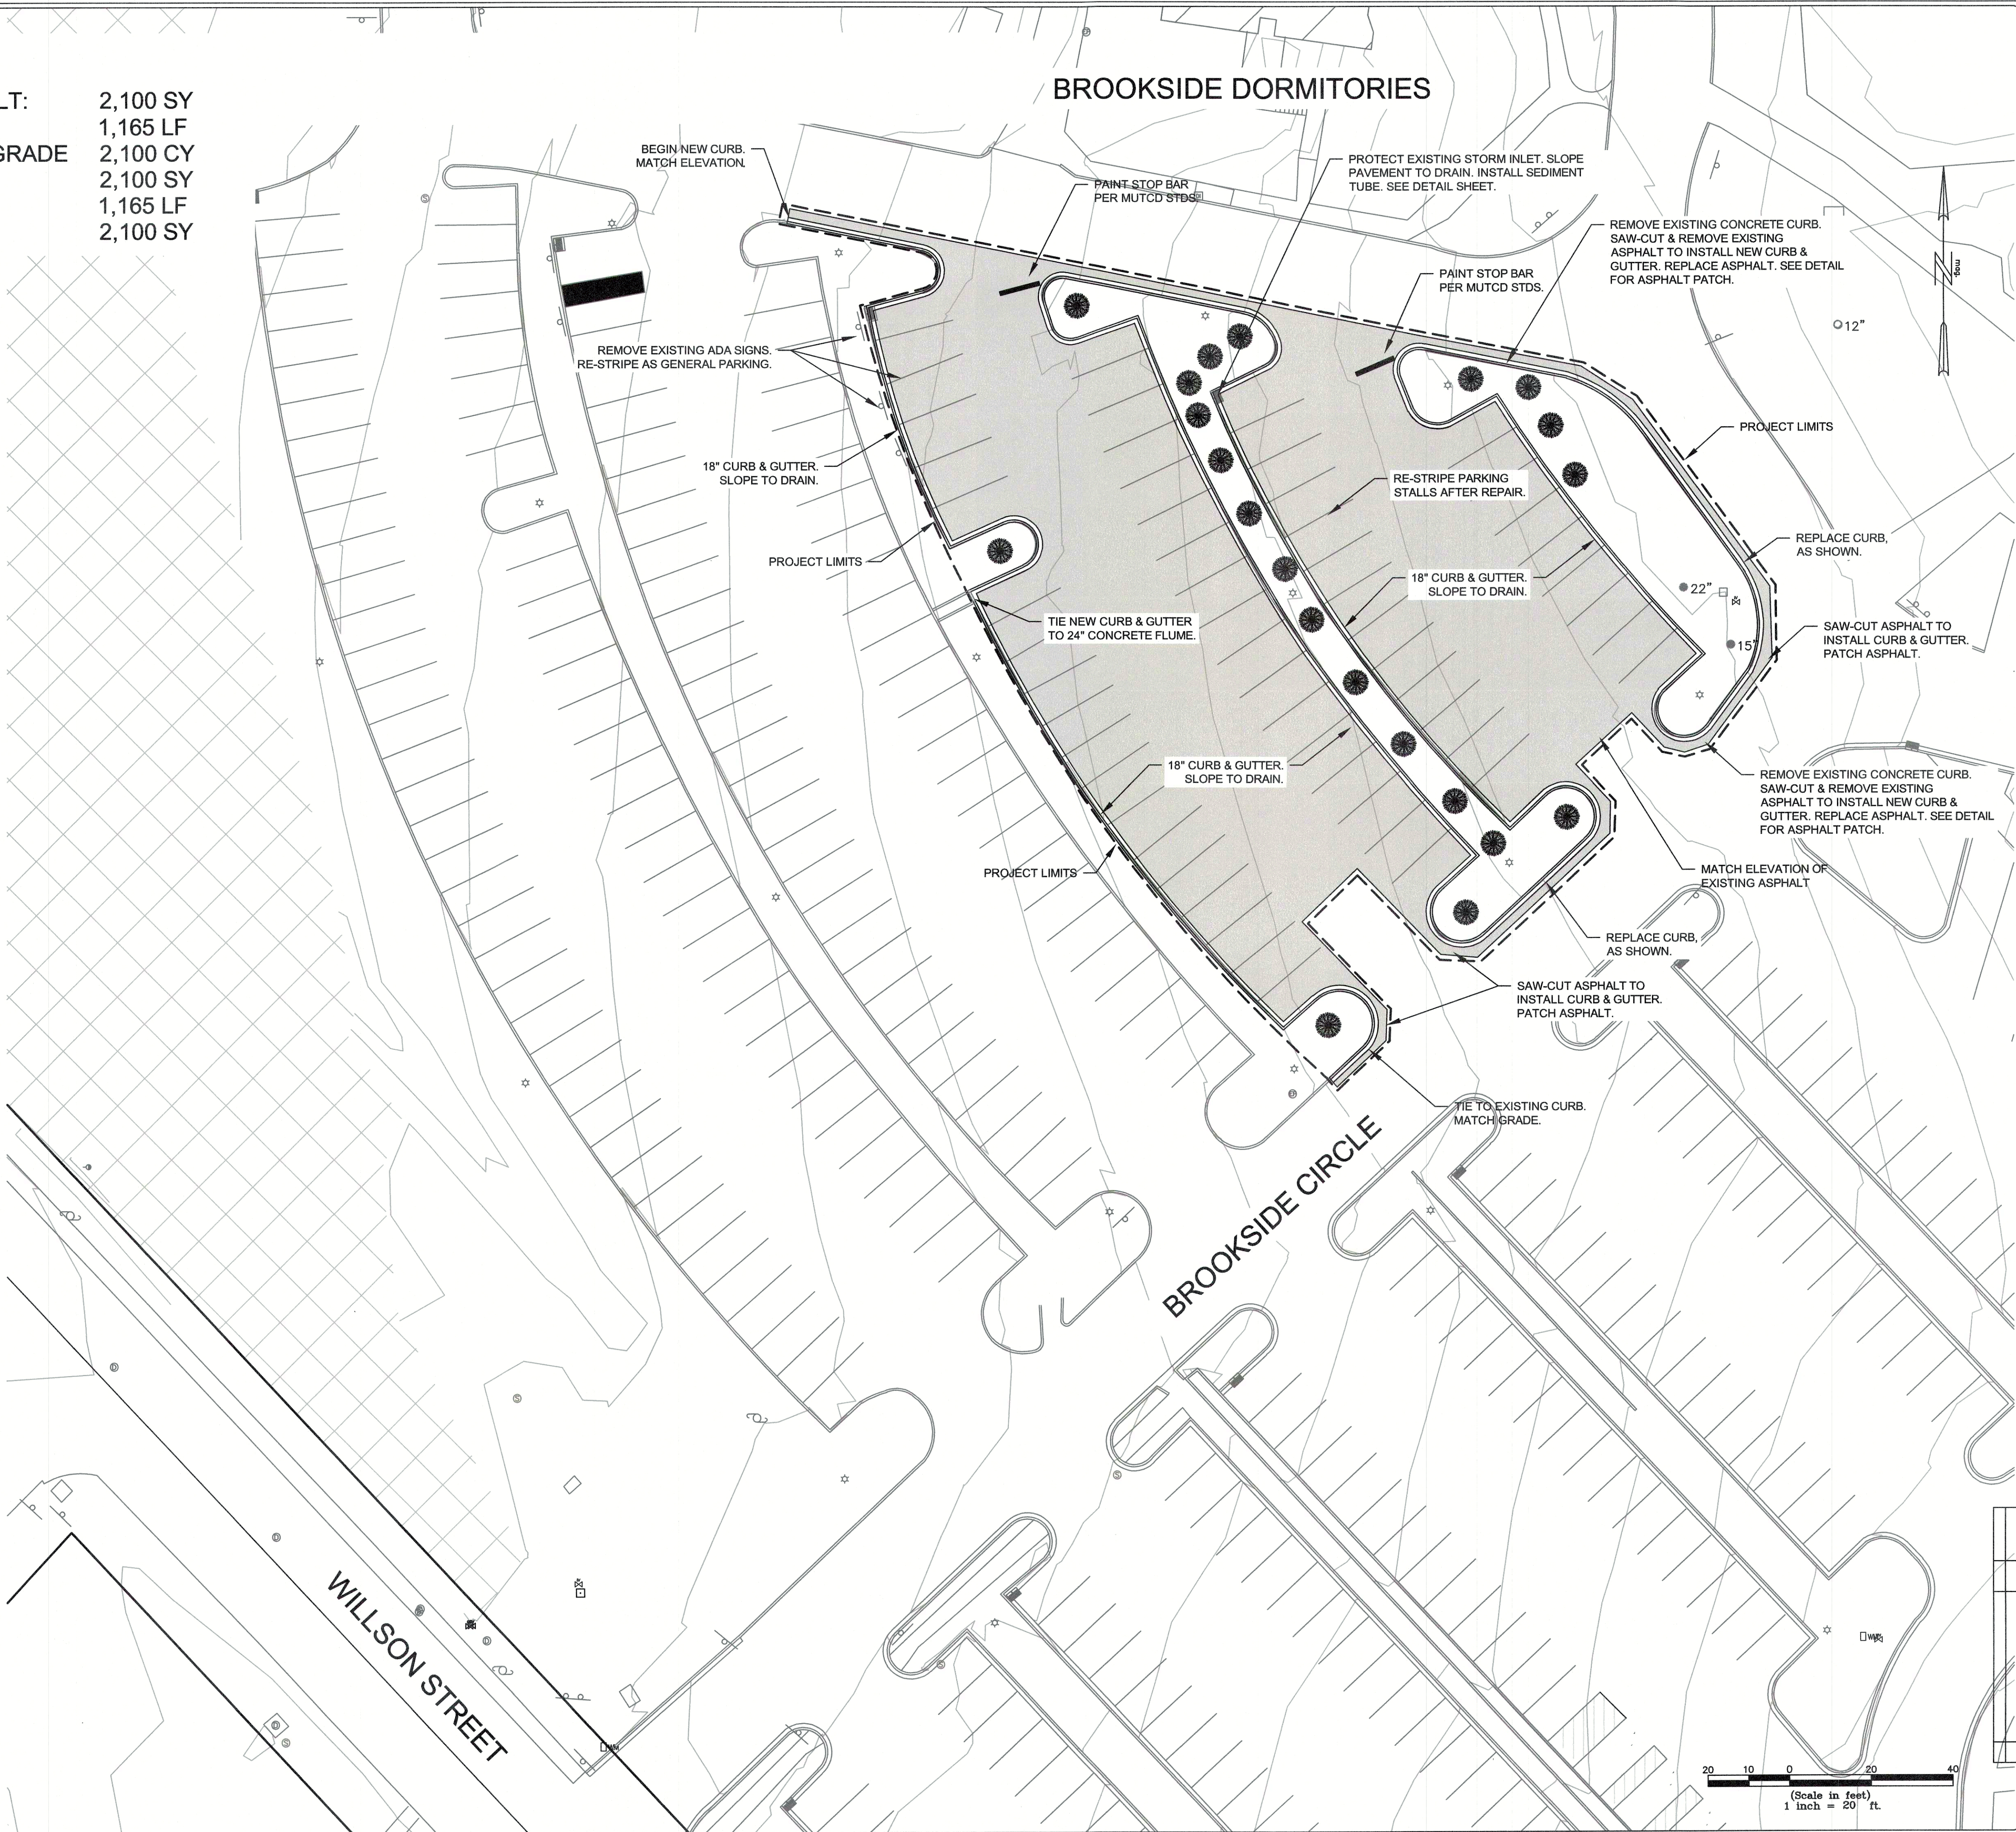

UTILITY WARNING:
The underground utilities shown have been located from field survey information and existing drawings. The Surveyor makes no guarantee that the underground utilities shown comprise all such utilities in the area, either in service or abandoned. The surveyor further does not warrant that the underground utilities shown are in the exact location indicated although he does certify that they are located as accurately as possible from information available. The surveyor has not physically located the underground utilities.

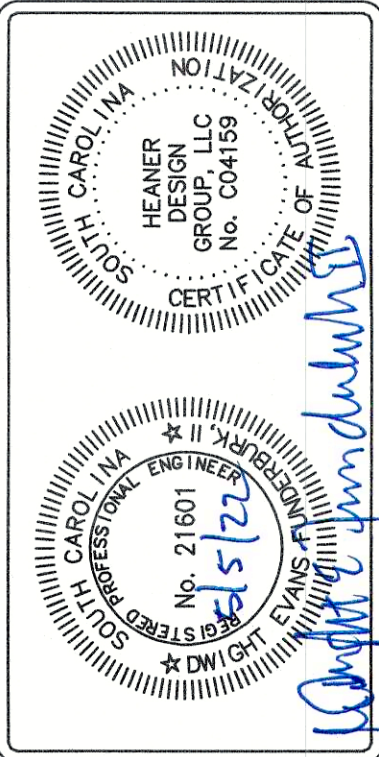

**ASPHALT PAVEMENT REPAIR
BROOKSIDE CIRCLE PARKING LOT
FOR
LANDER UNIVERSITY
GREENWOOD, SOUTH CAROLINA**

CIVIL			
SITE PLAN			
NO.	REVISION	DATE	
1	REMOVED ADA PARKING	DETI 05/22	
DESIGNED BY:	CHECKED:	JOB NUMBER:	DATE:
DEFIL	DEFIL	2022-032	04/14/22
DRAWN:	APPROVED:		
DPH	DEFIL		
SHEET			
C2.0			