

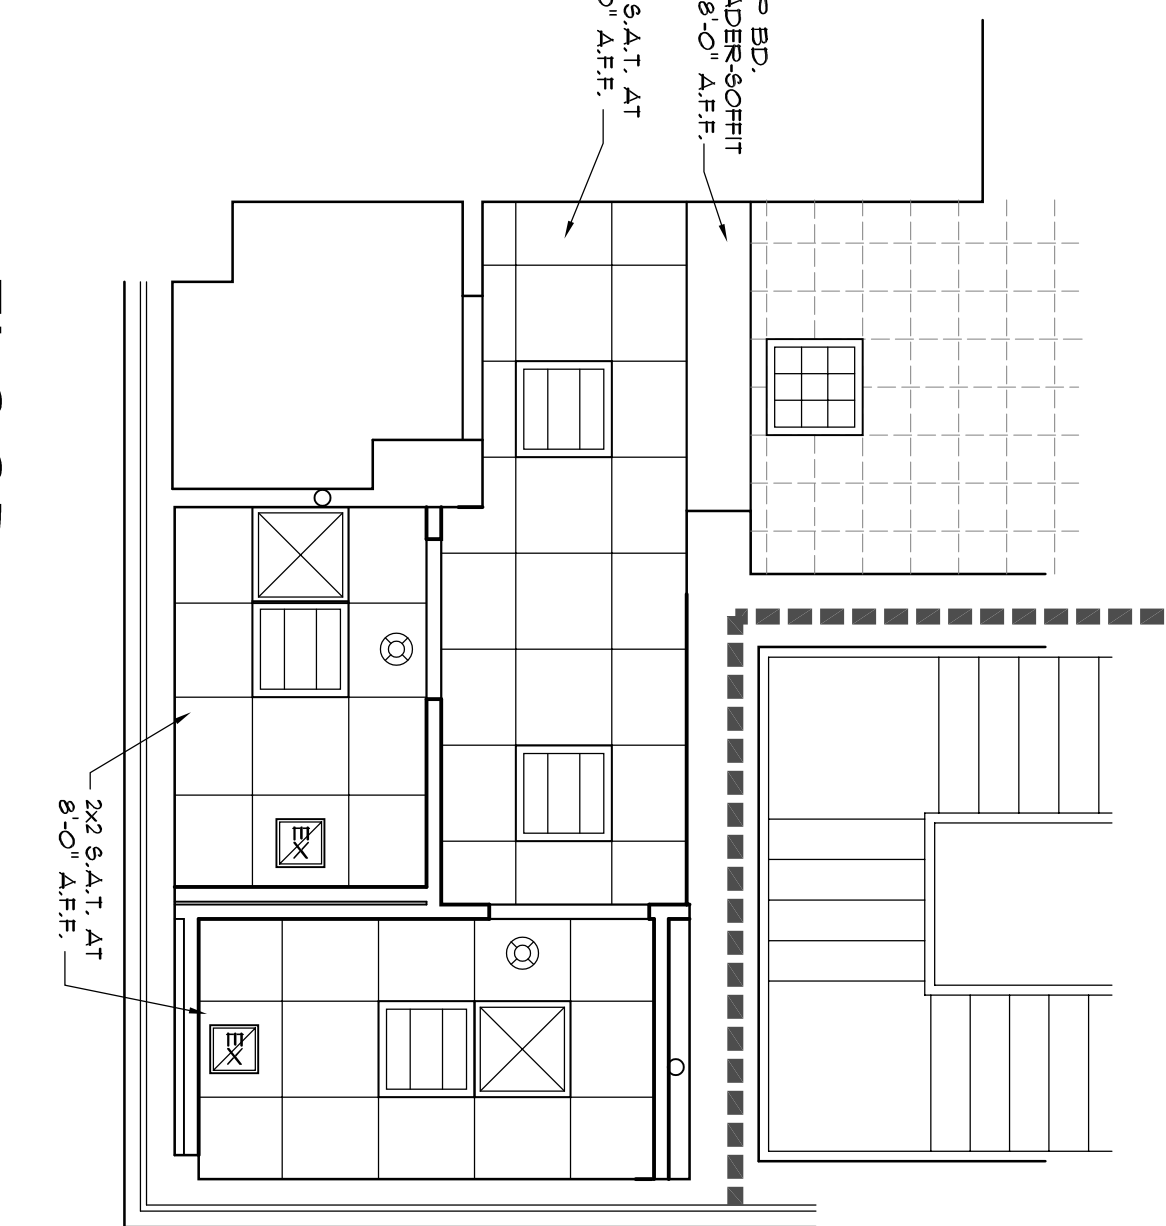
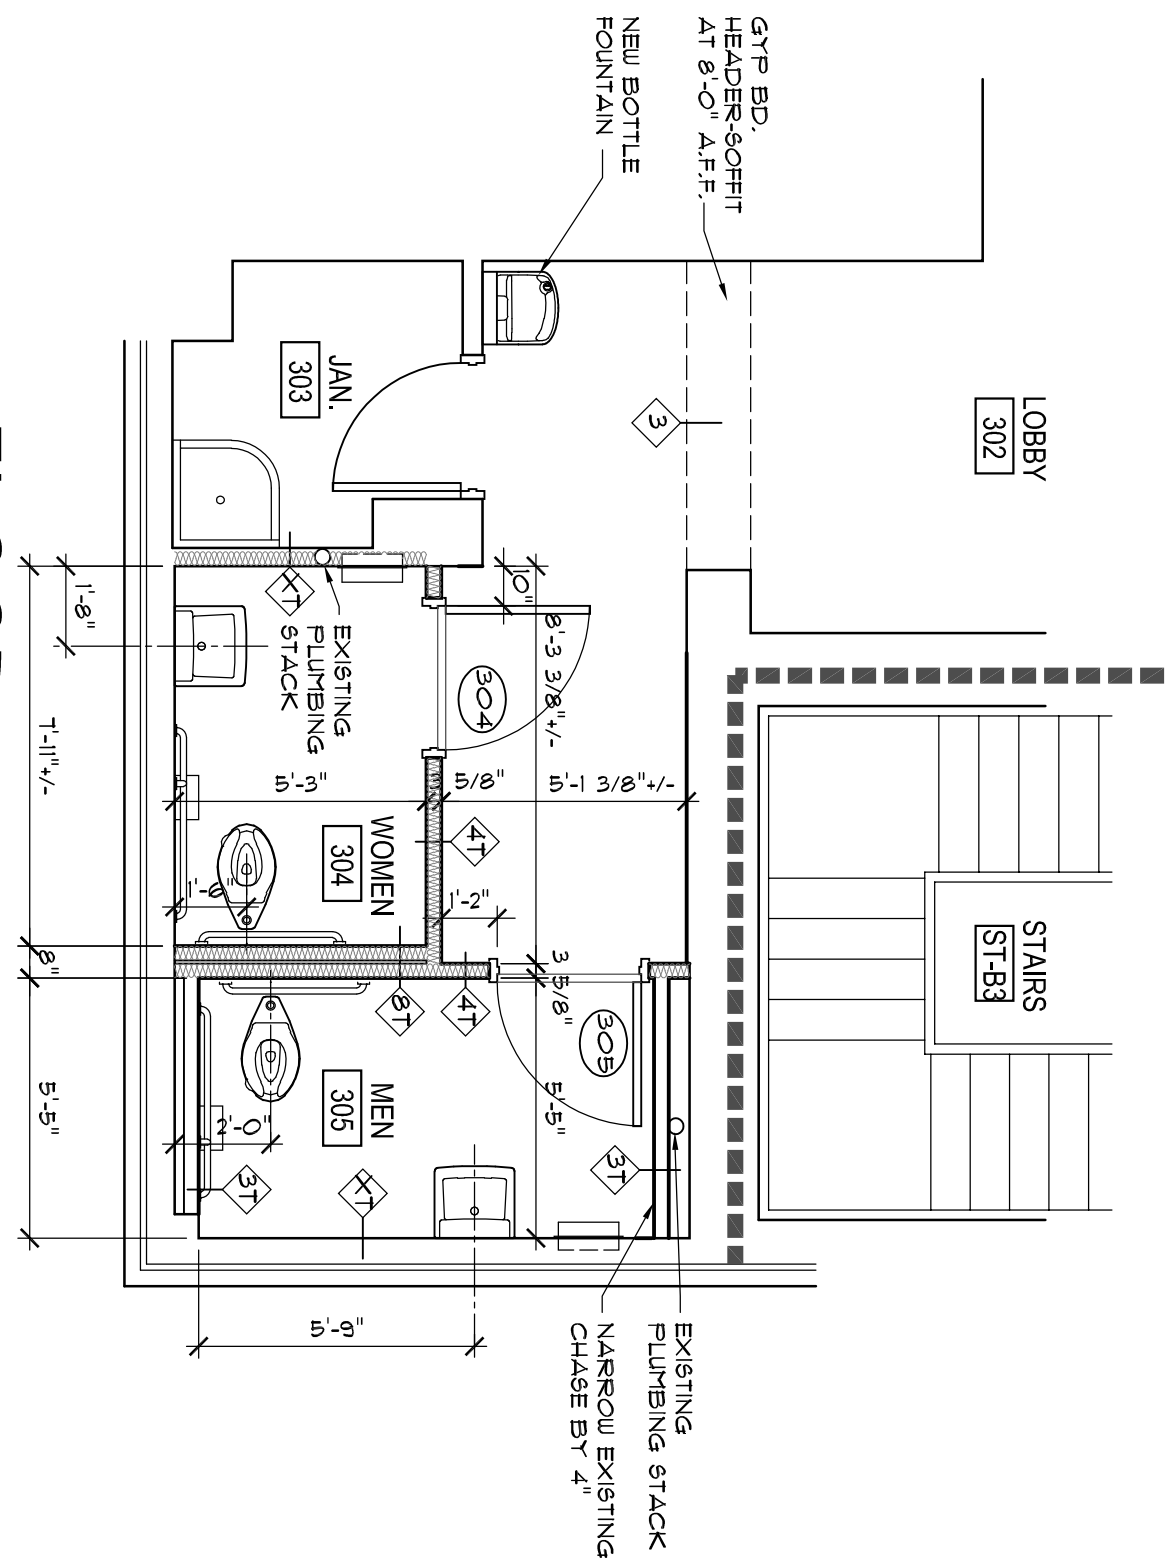
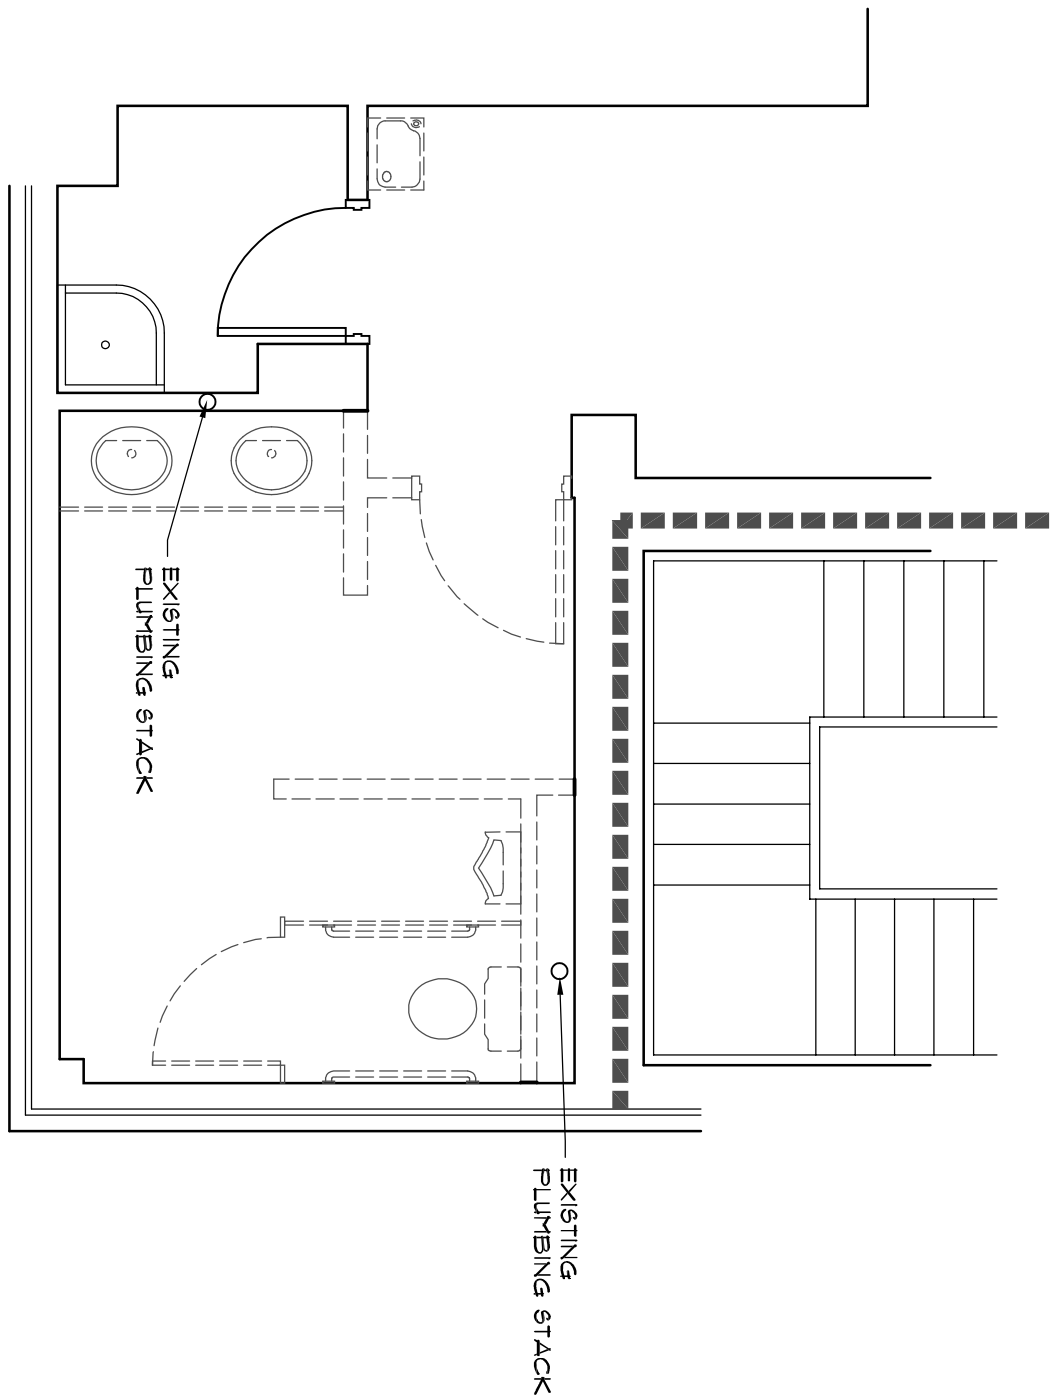


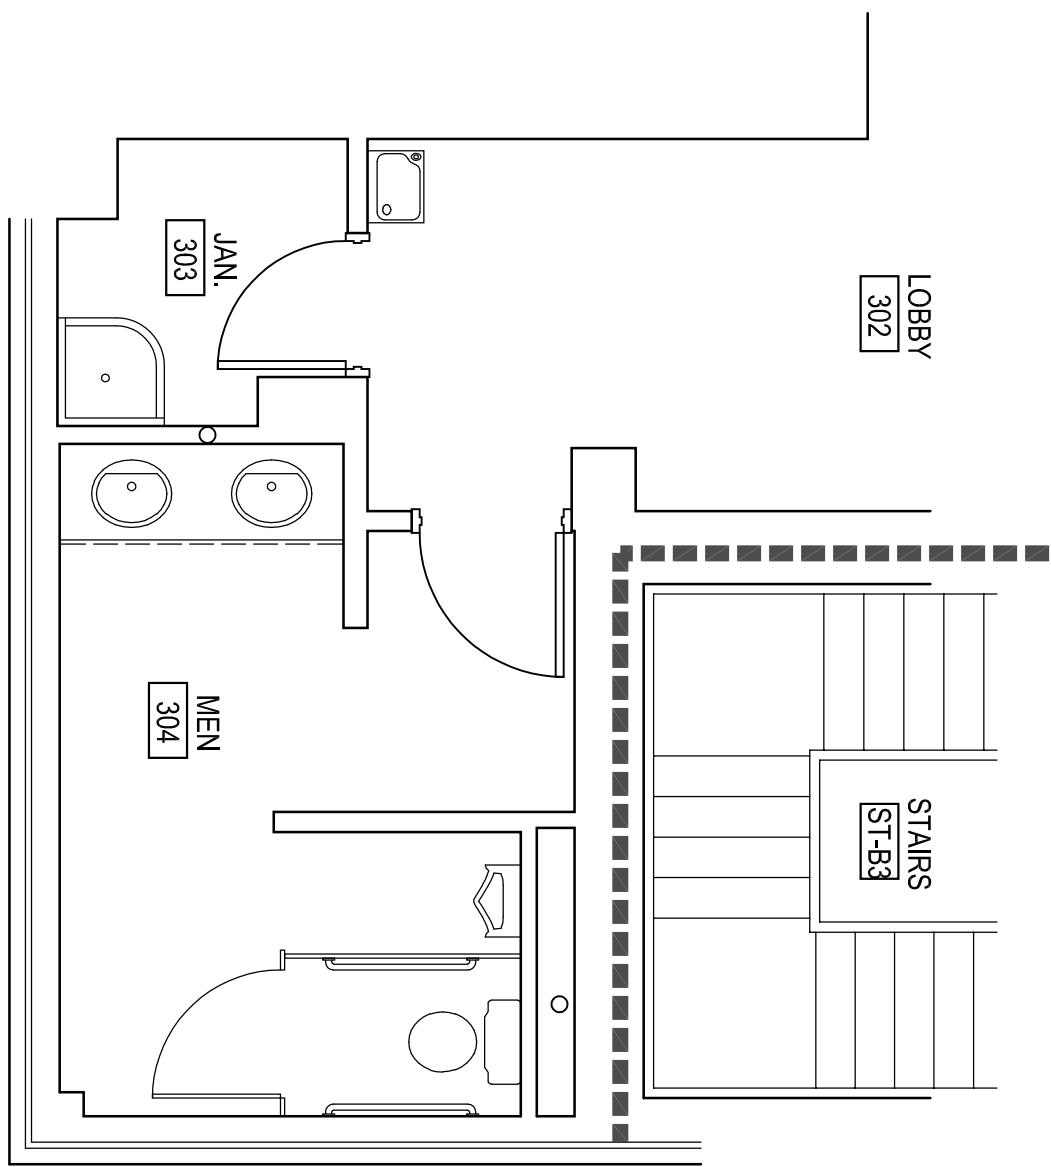





T1
3RD FLOOR
EXISTING FLOOR PLAN
SCALE: 1/4" = 1'-0"

T3
3RD FLOOR
DEMOLITION PLAN
SCALE: 1/4" = 1'-0"

T6
3RD FLOOR
FLOOR PLAN
SCALE: 1/4" = 1'-0"

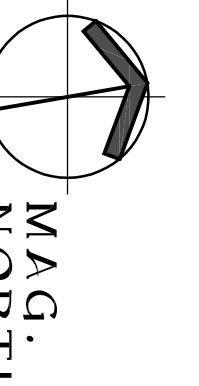


T8
3RD FLOOR
CEILING PLAN
SCALE: 1/4" = 1'-0"

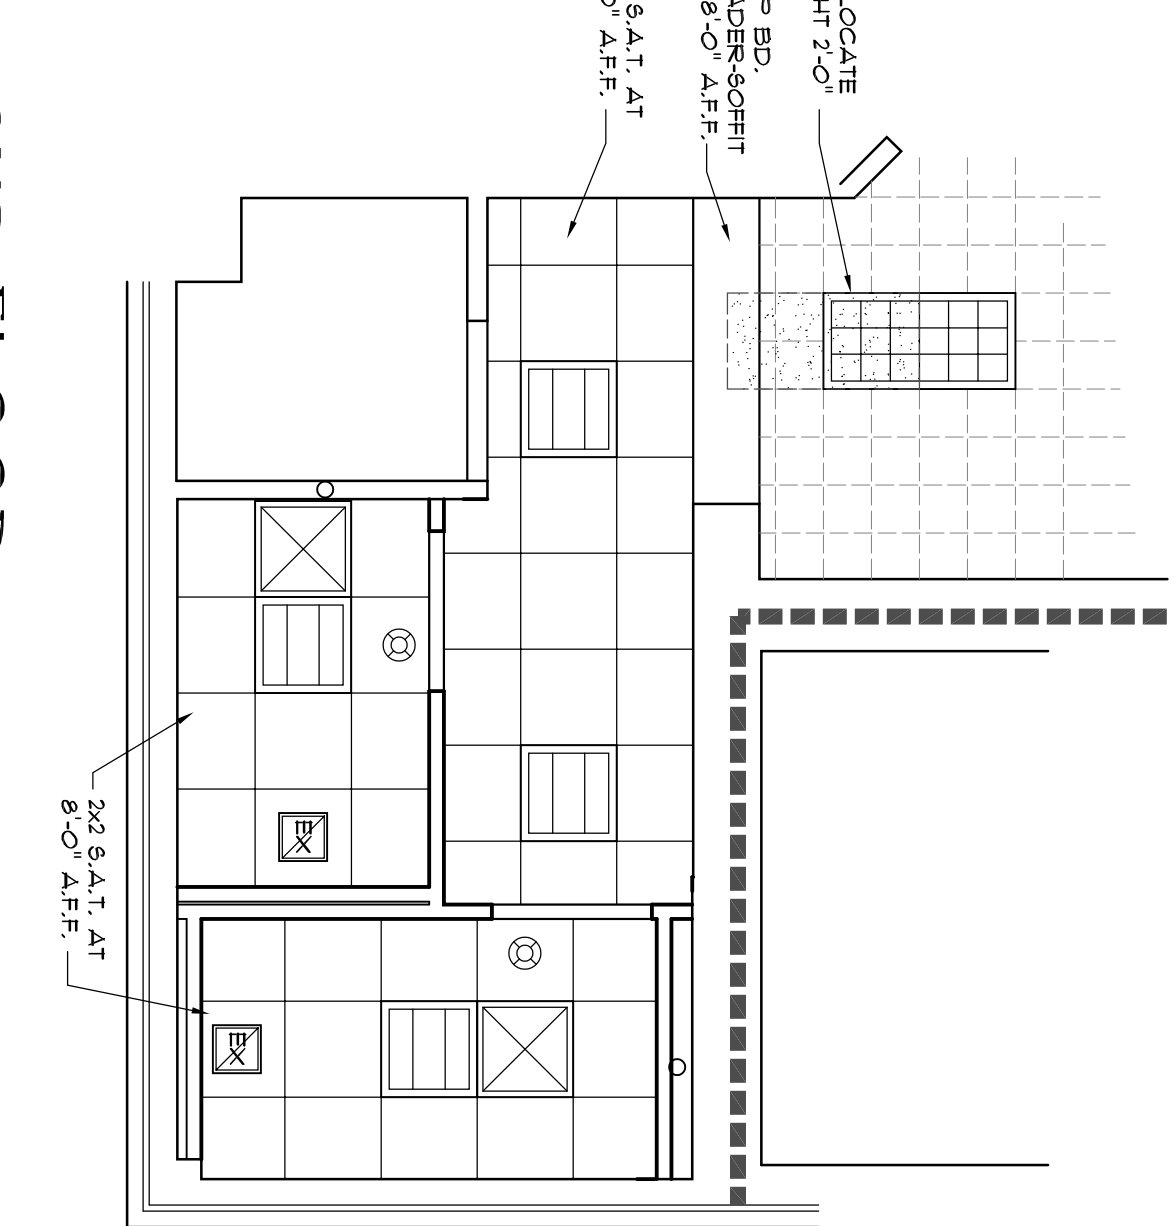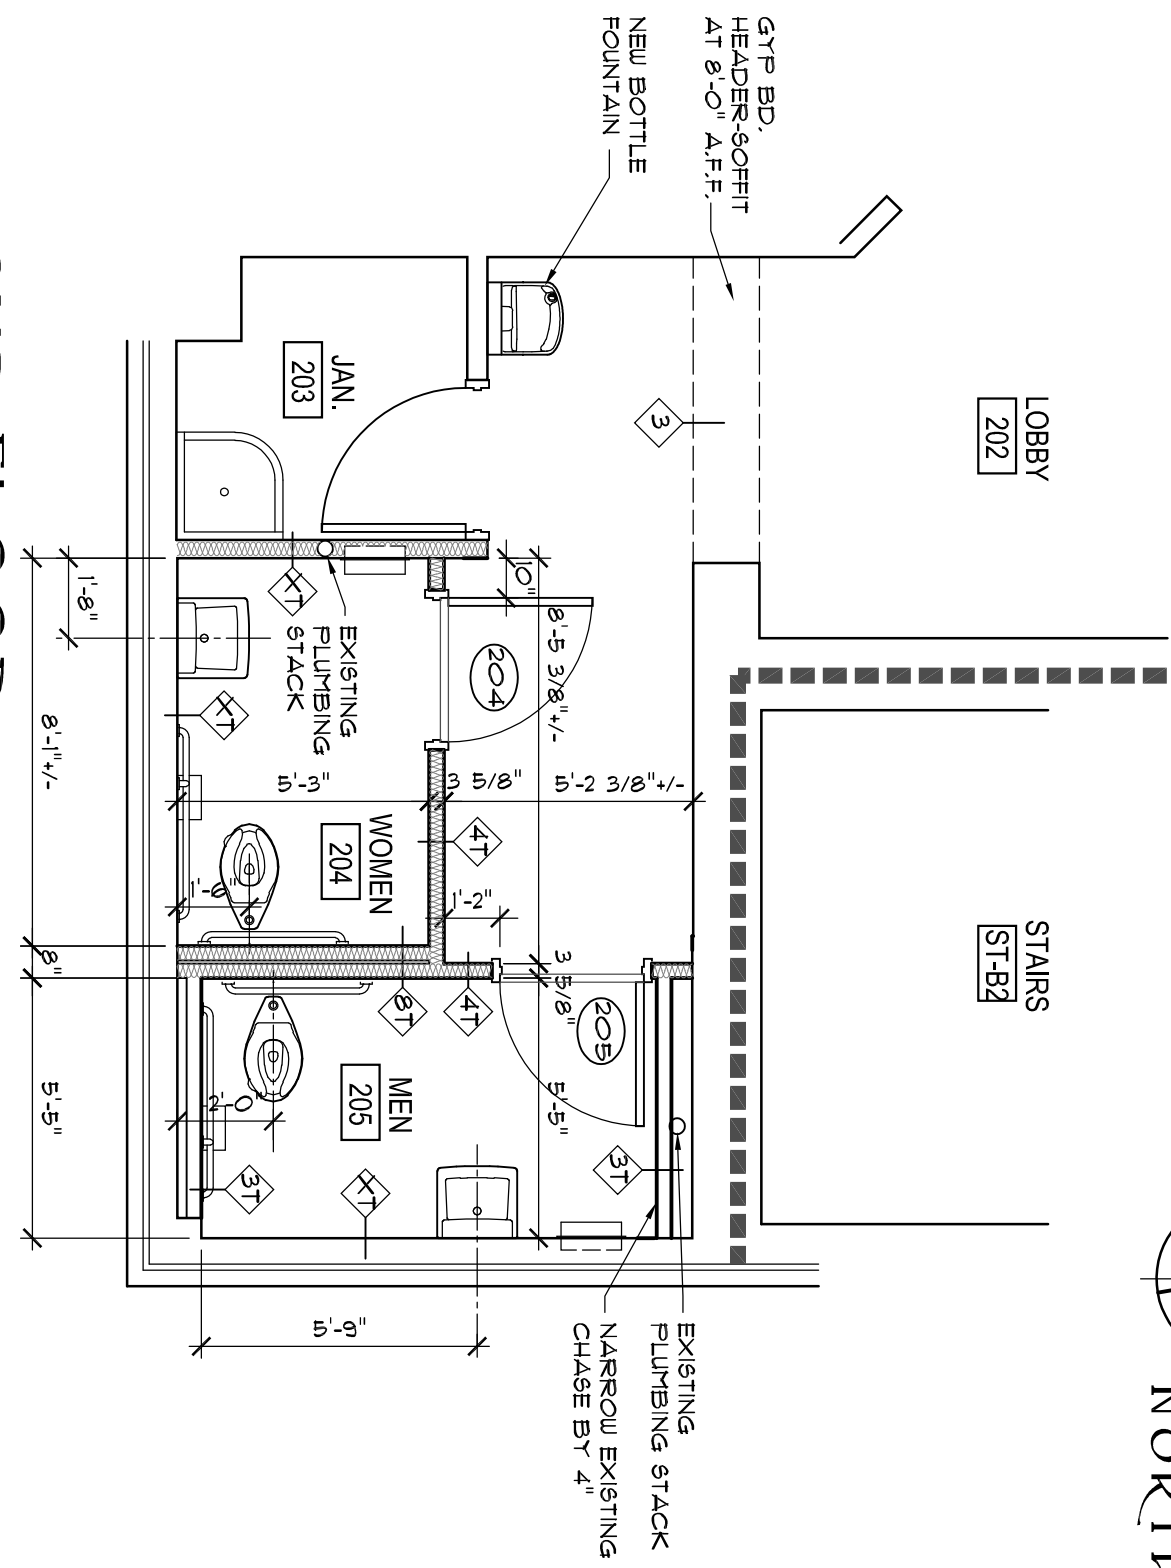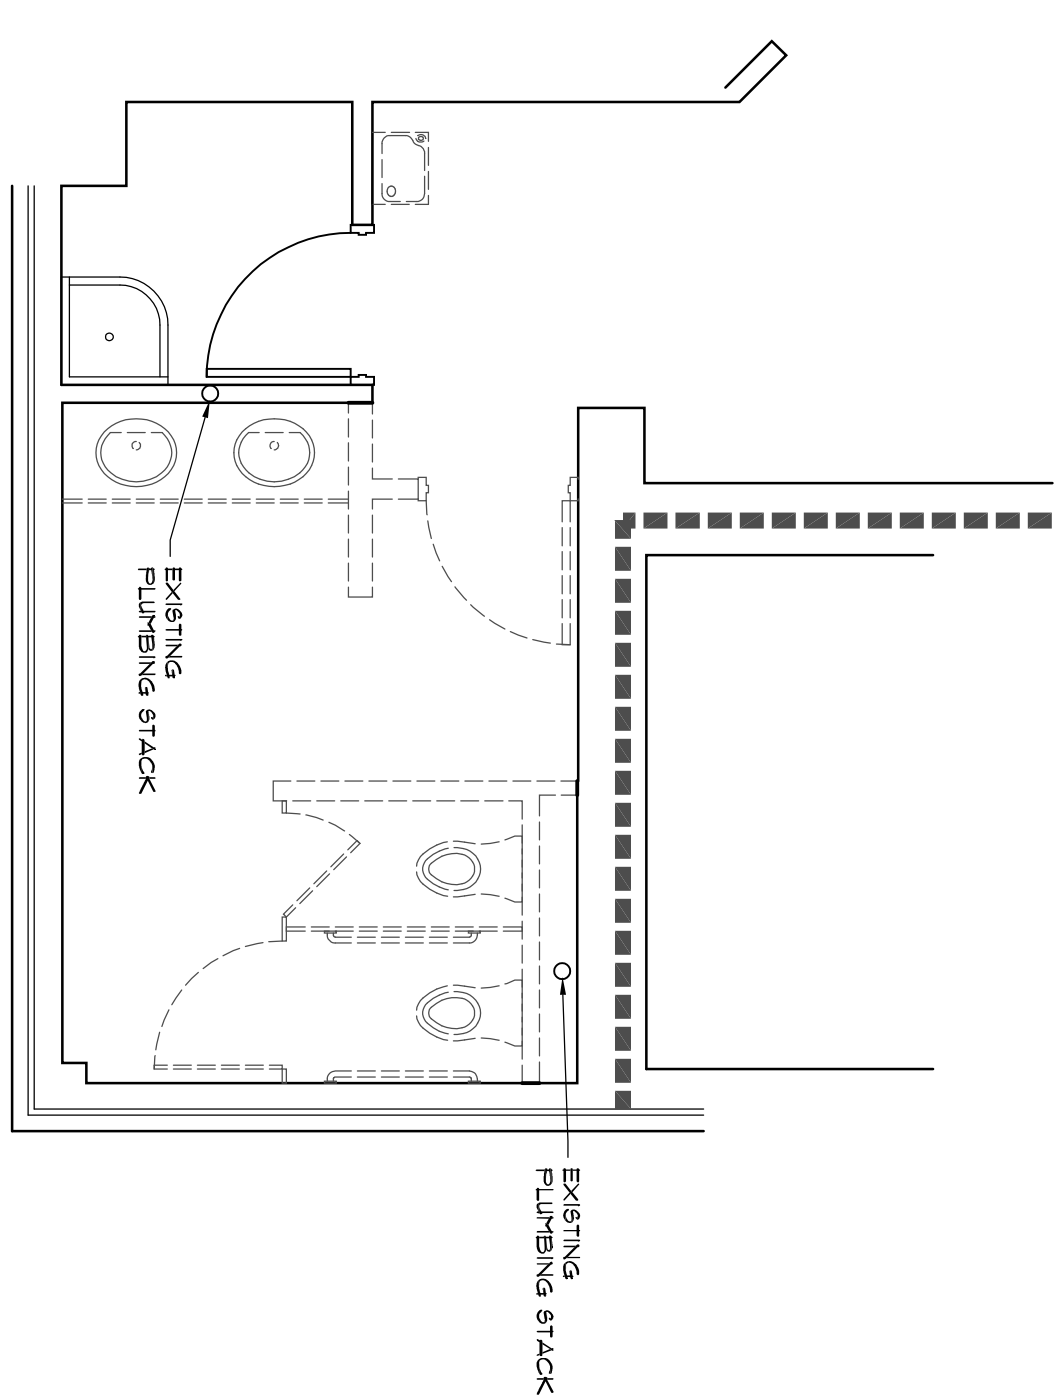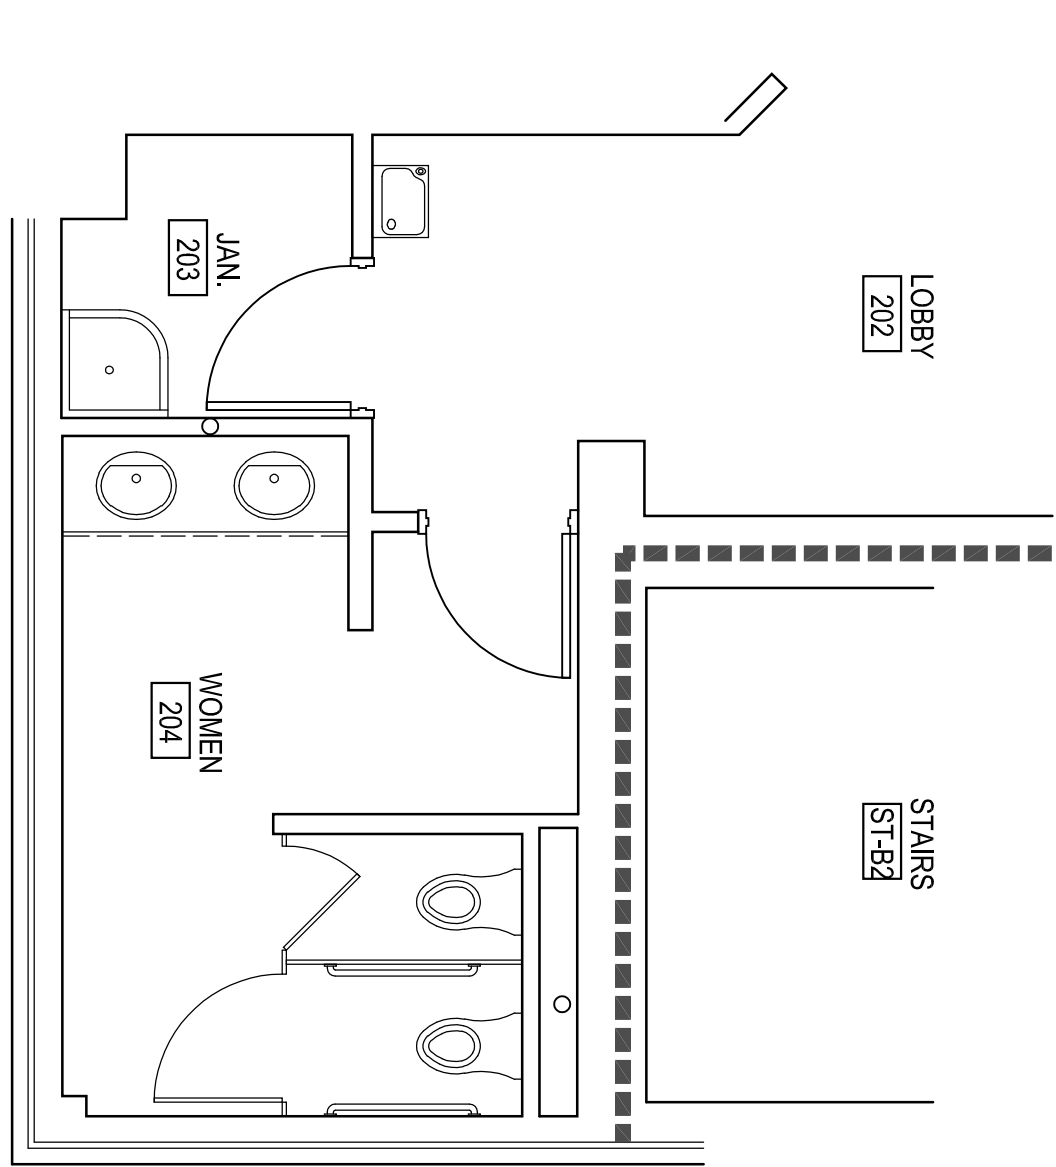

D1
2ND FLOOR
EXISTING FLOOR PLAN
SCALE: 1/4" = 1'-0"

D3
2ND FLOOR
DEMOLITION PLAN
SCALE: 1/4" = 1'-0"

D6
2ND FLOOR
FLOOR PLAN
SCALE: 1/4" = 1'-0"

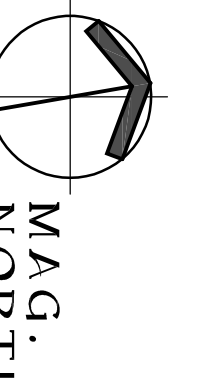

D8
2ND FLOOR
CEILING PLAN
SCALE: 1/4" = 1'-0"




FLOOR PLAN NOTES:

- GENERAL:
- DIMENSIONS SHOWN ARE TO:
 - FACE OF NEW STUD
 - CENTRELINE OF NEW FUTURE
 - PREPARE REMAINING EXISTING ITEMS FOR COORDINATED PLUMBING, MECHANICAL, AND ELECTRICAL WORK.
 - PROVIDE 2x WOOD BLOCKING WITHIN WALLS AS REQUIRED TO "FOOT" AND SECURE NEW FIXTURES, ACCESSORIES, ETC.
 - REFINISH EXISTING STUDS WITH NEW 5/8" GYP. BM DRYWALL AS REQUIRED.

CEILING NOTES:

- NEW CEILING SPRINKS THROUGHOUT INSTALLED AT EXISTING 8'-0" A.F.F. UNLESS NOTED OTHERWISE.
- PATCH AND REPAIR EXISTING "HARD CEILING" WHERE REQUIRED.

CEILING LEGEND

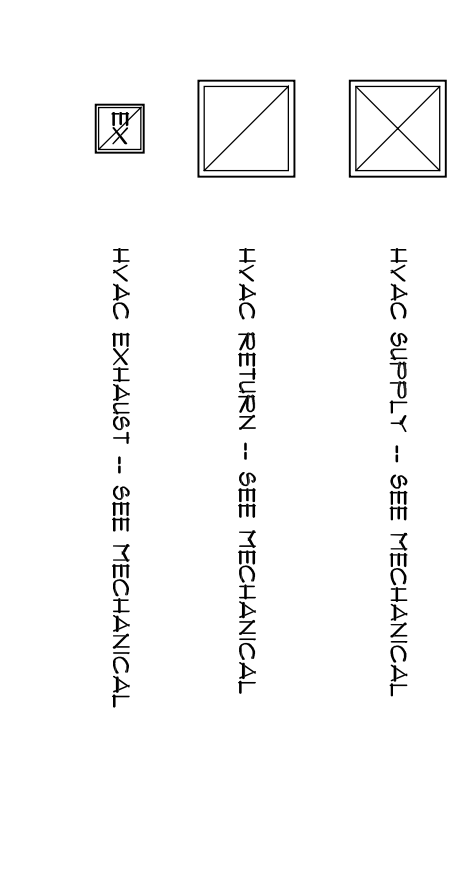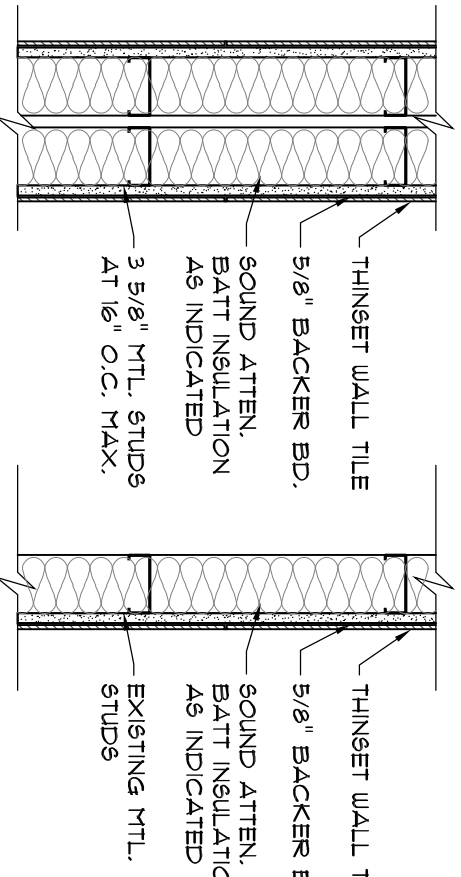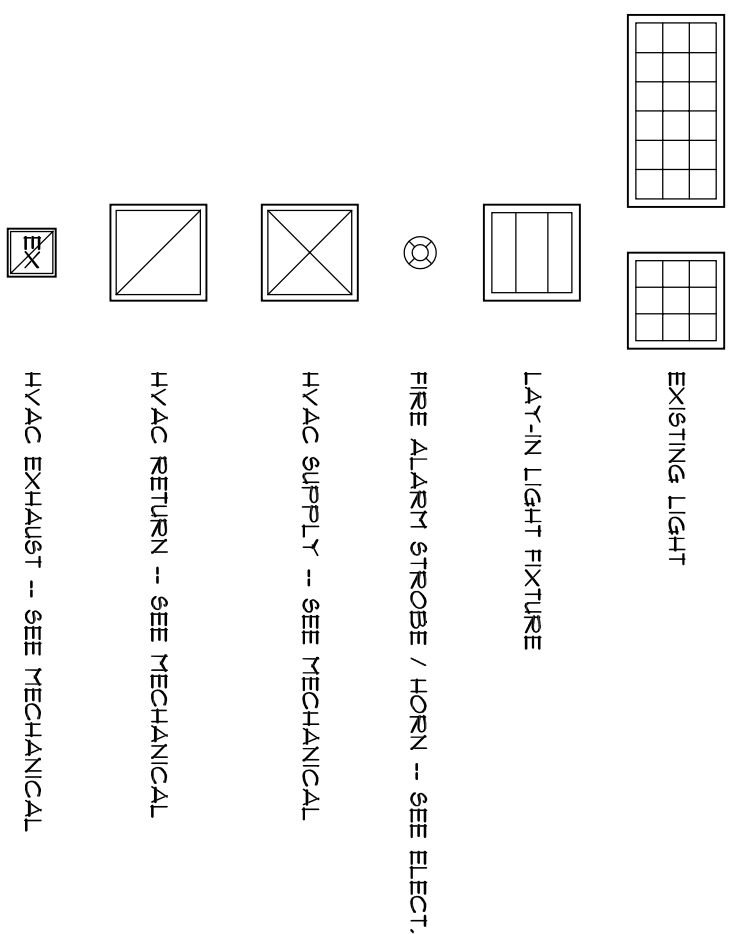

DOUBLED UP
CHASE WALL -
EXTEND ONE SIDE
STUDS TO
MATCH OTHER
SIDE
SCALE: 1" = 1'-0"

DOUBLED UP
CHASE WALL -
EXTEND ONE SIDE
STUDS TO
MATCH OTHER
SIDE
SCALE: 1" = 1'-0"

