


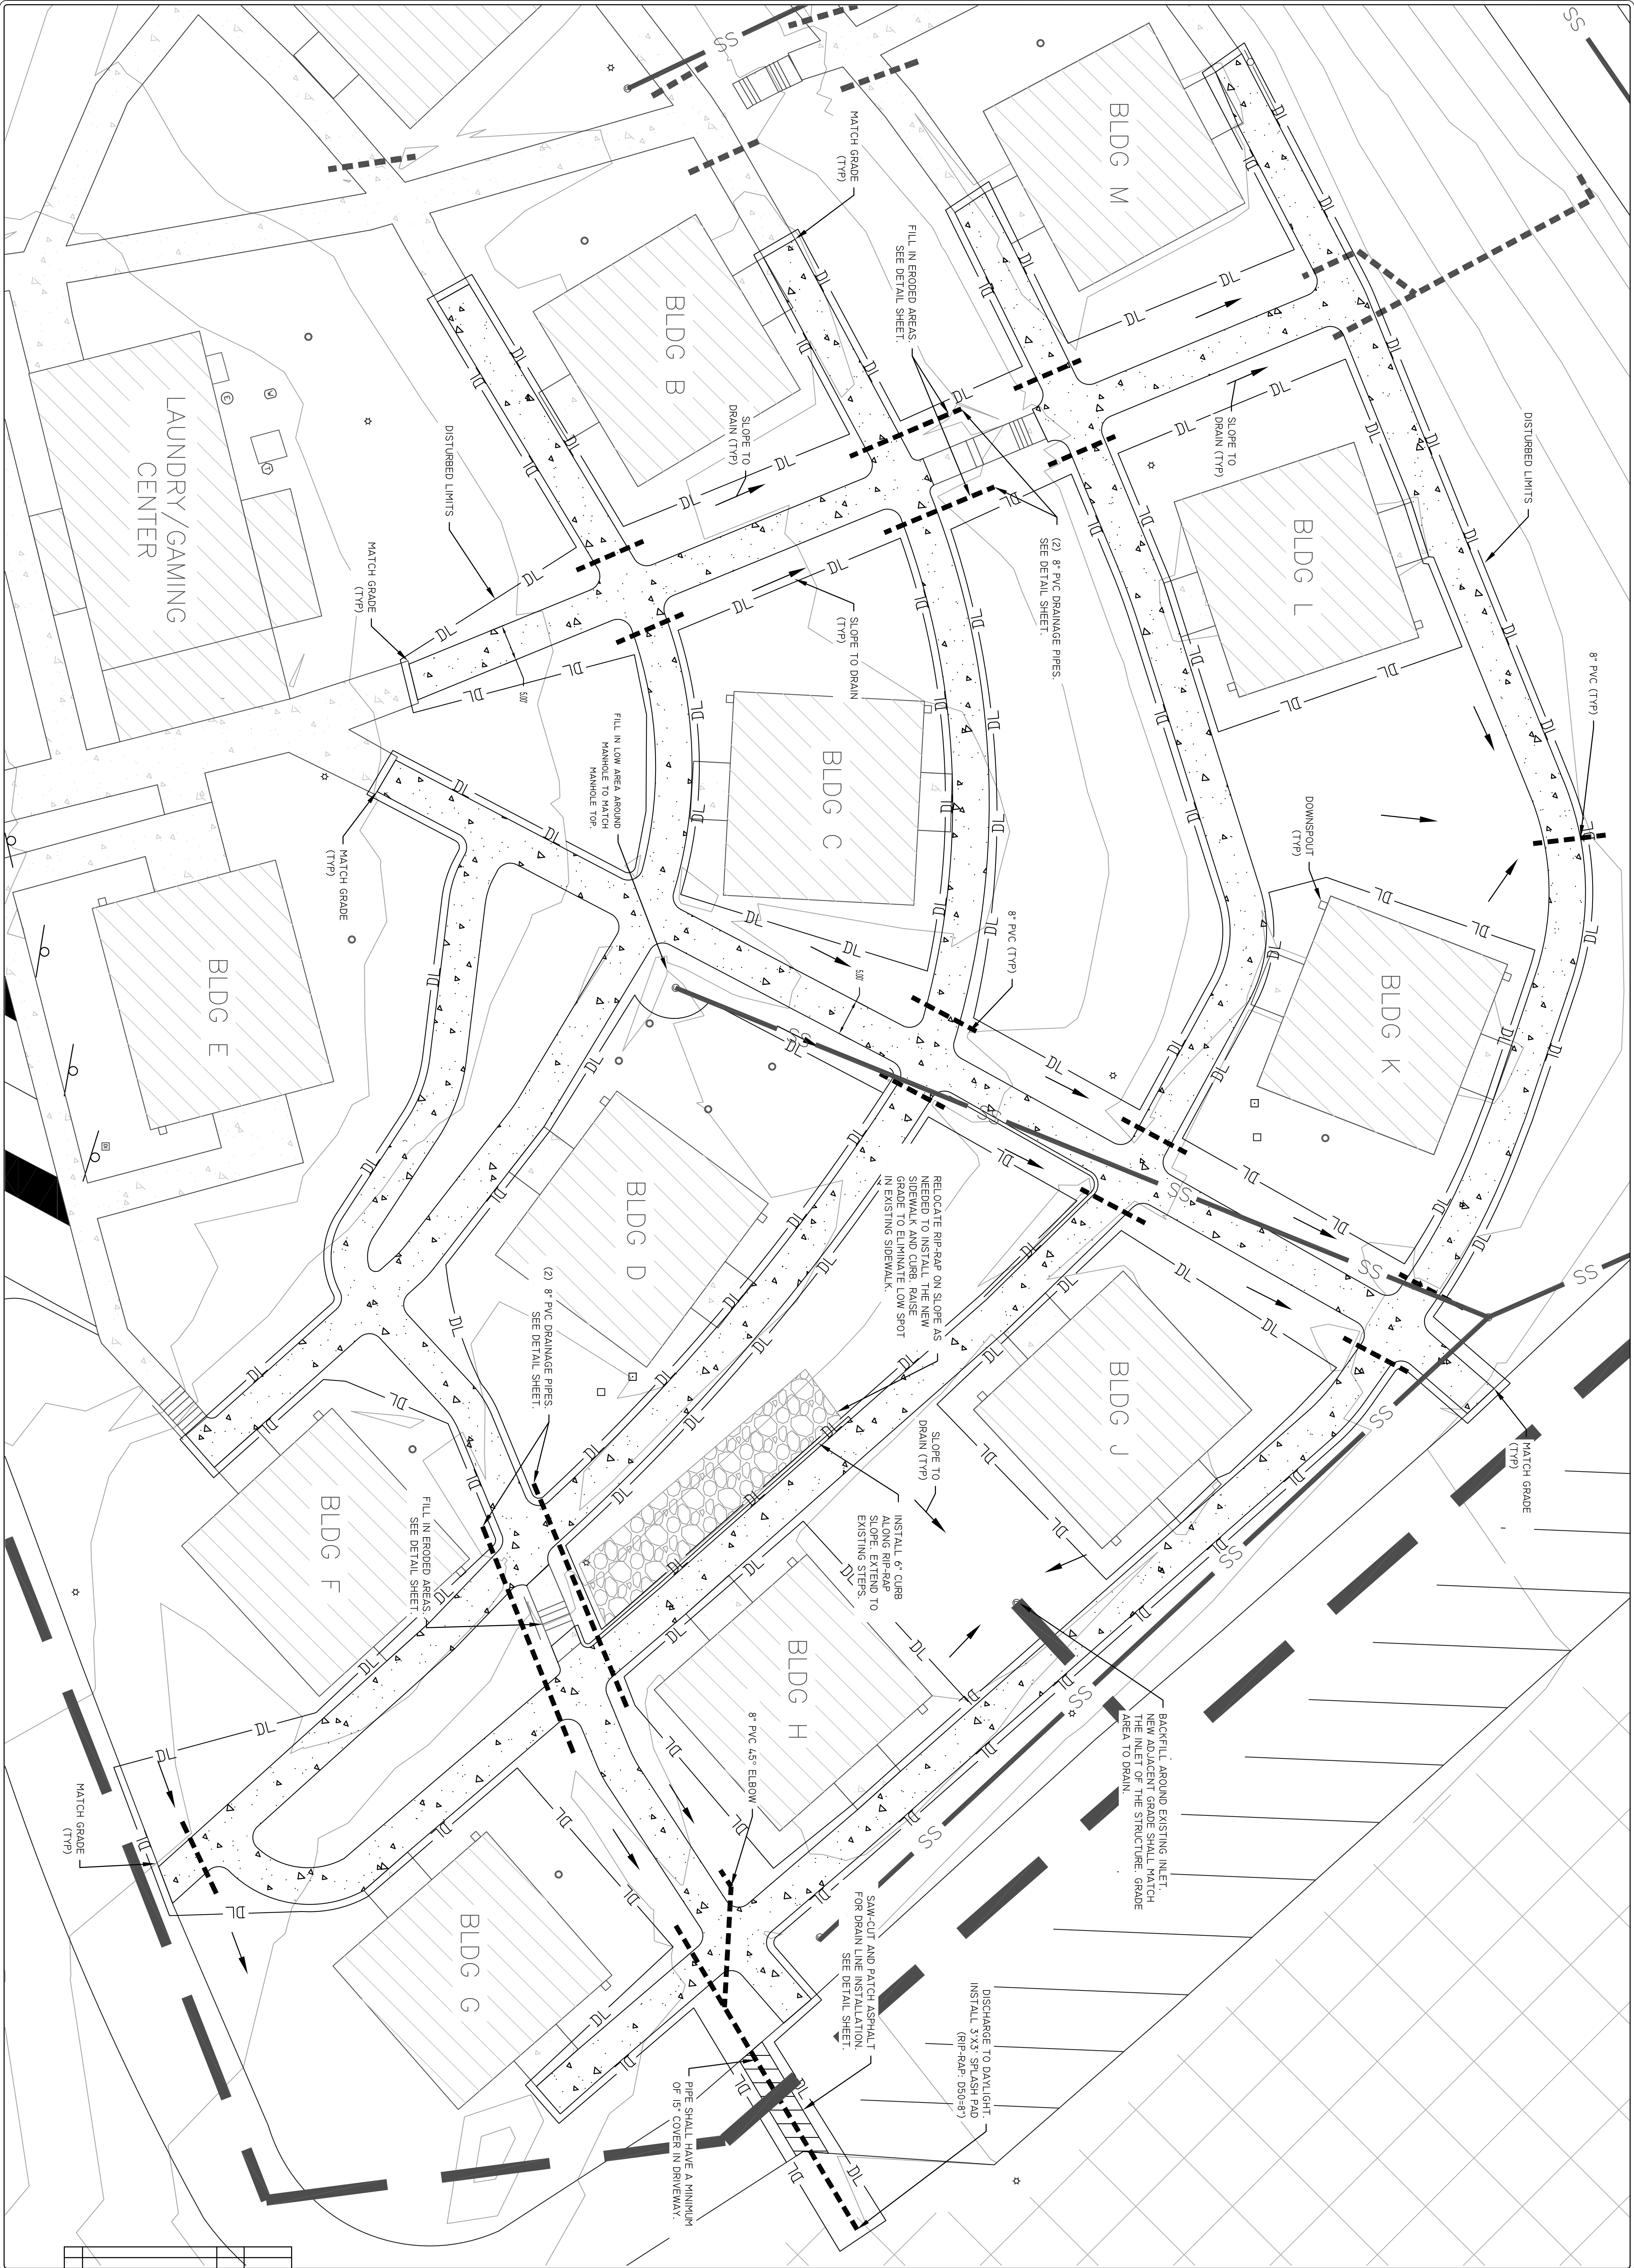

CIVIL SITE PLAN	NO.		REVISED	CHKD	DATE
DESIGNED BY: DEFII		CHECKED: DEFII		JOB NUMBER: 21-005	
DRAWN: DEFII		APPROVED: DEFII		DATE: 4/15/21	

SIDEWALK AND DRAINAGE IMPROVEMENTS - PHASE II
THOMASON DORMATORIES
FOR
LANDER UNIVERSITY
GREENWOOD, SOUTH CAROLINA

