



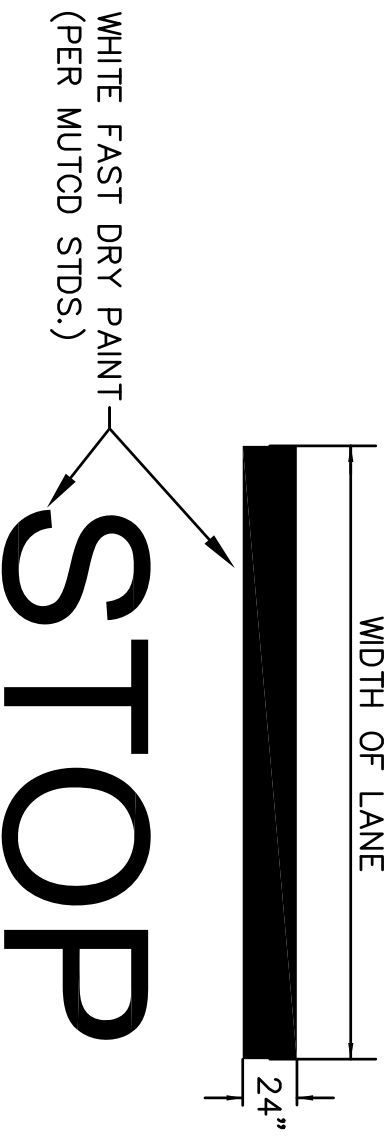

**STOP BAR**  
NOT TO SCALE

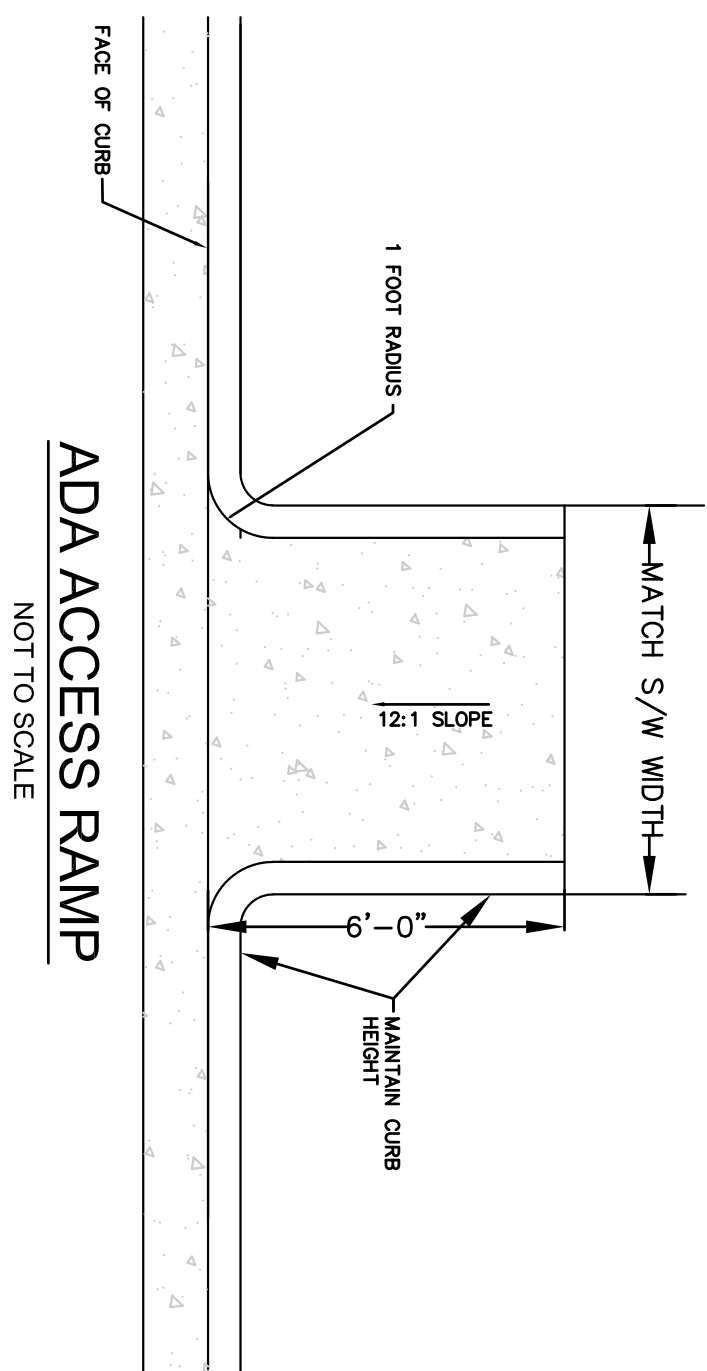


## ADA ACCESS RAMP

NOT TO SCALE




## CONCRETE FLUME DETAIL

NOT TO SCALE

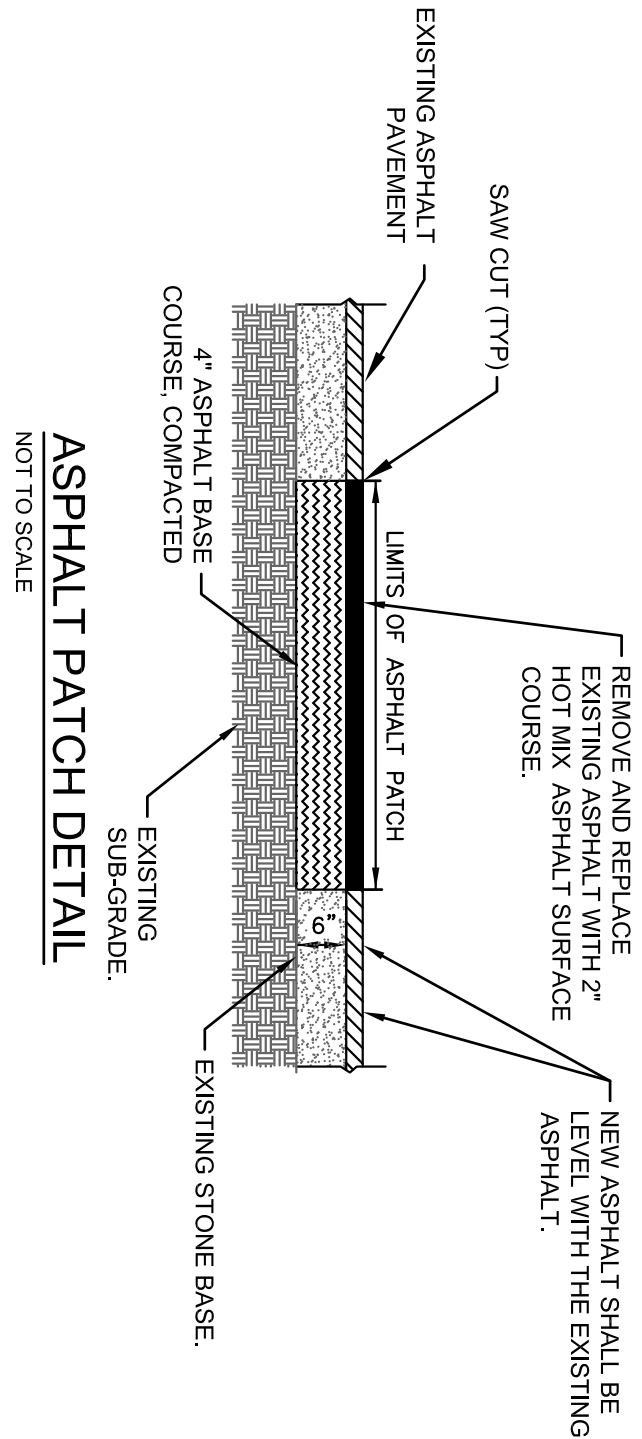


## ASPHALT PATCH DETAIL

NOT TO SCALE

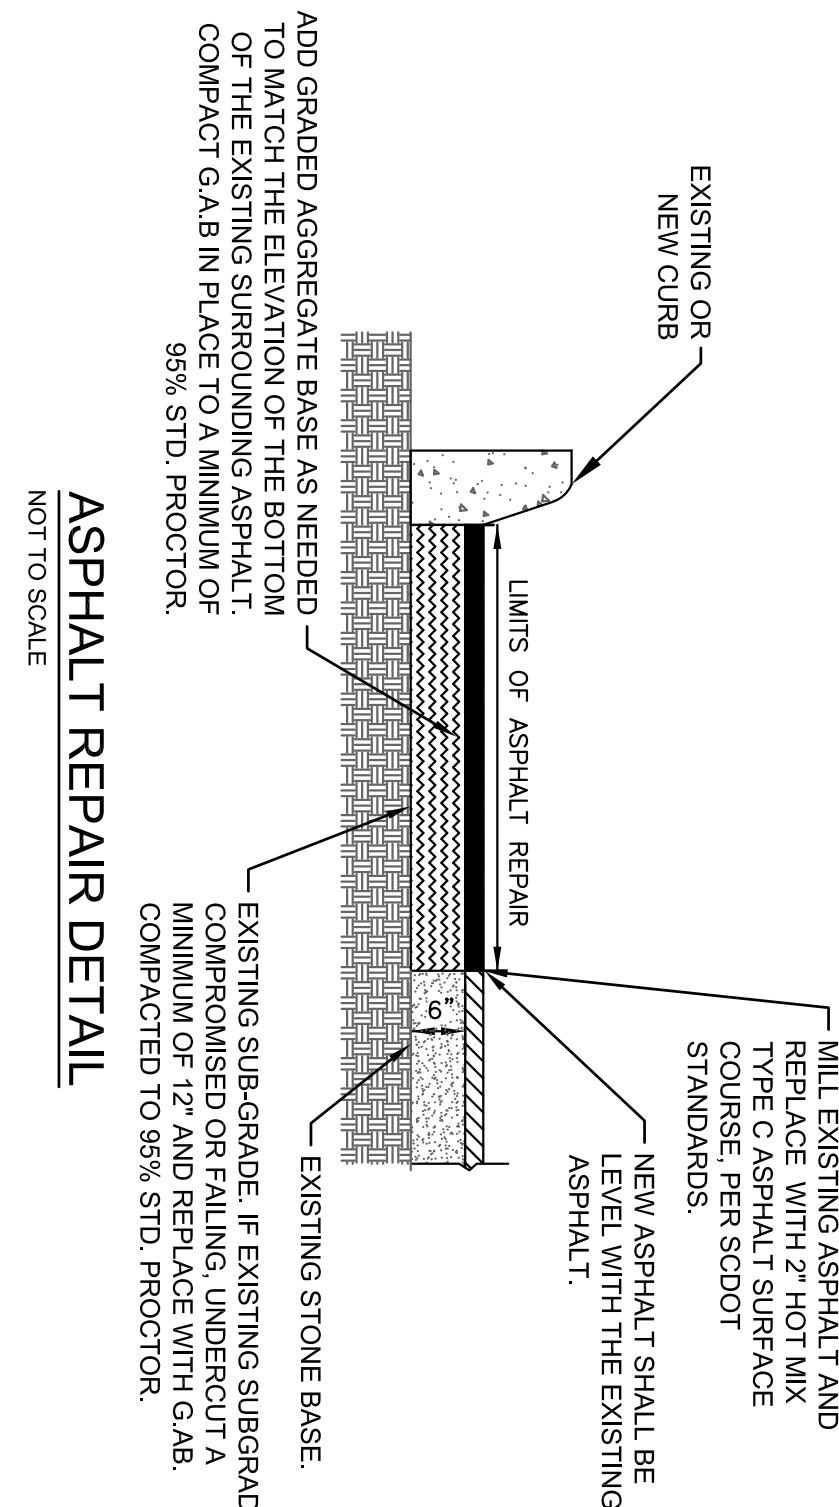


## ASPHALT REPAIR DETAIL

NOT TO SCALE

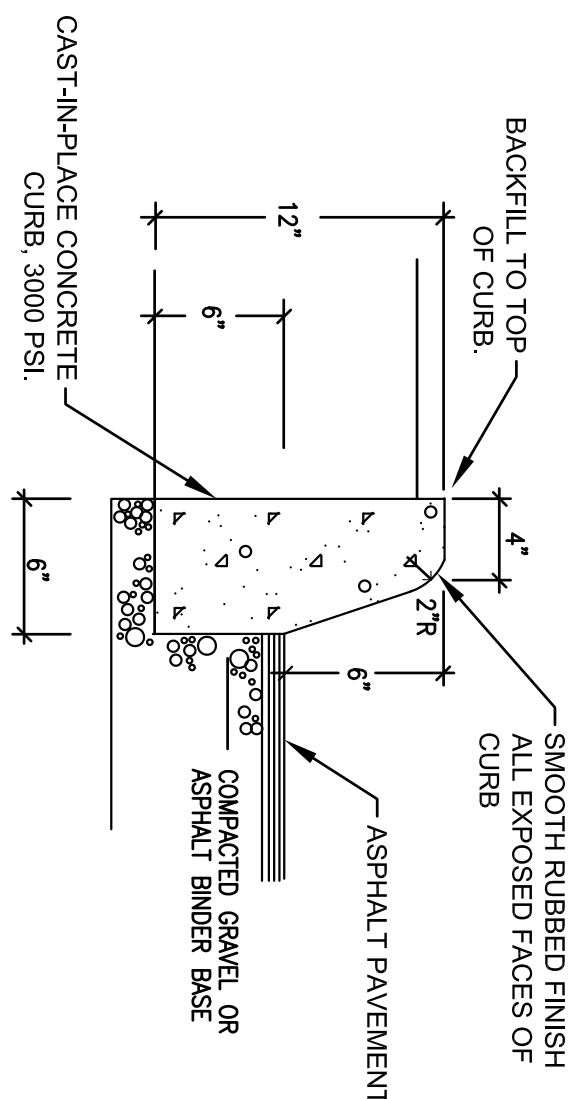


## CONCRETE CURB DETAIL

NOT TO SCALE

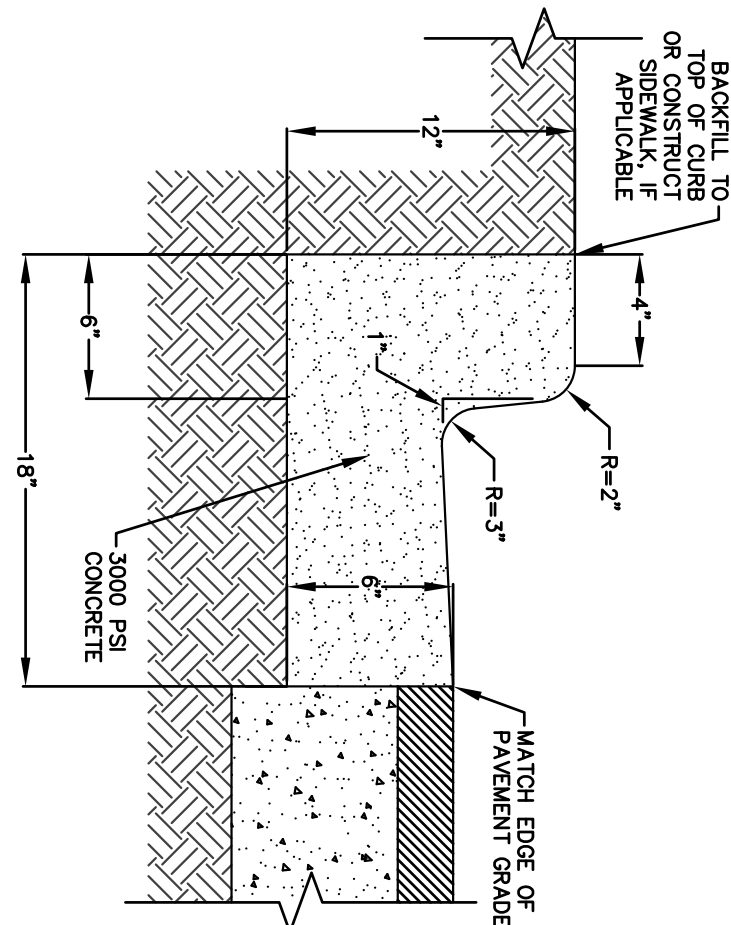


## CURB AND GUTTER DETAIL


NOT TO SCALE

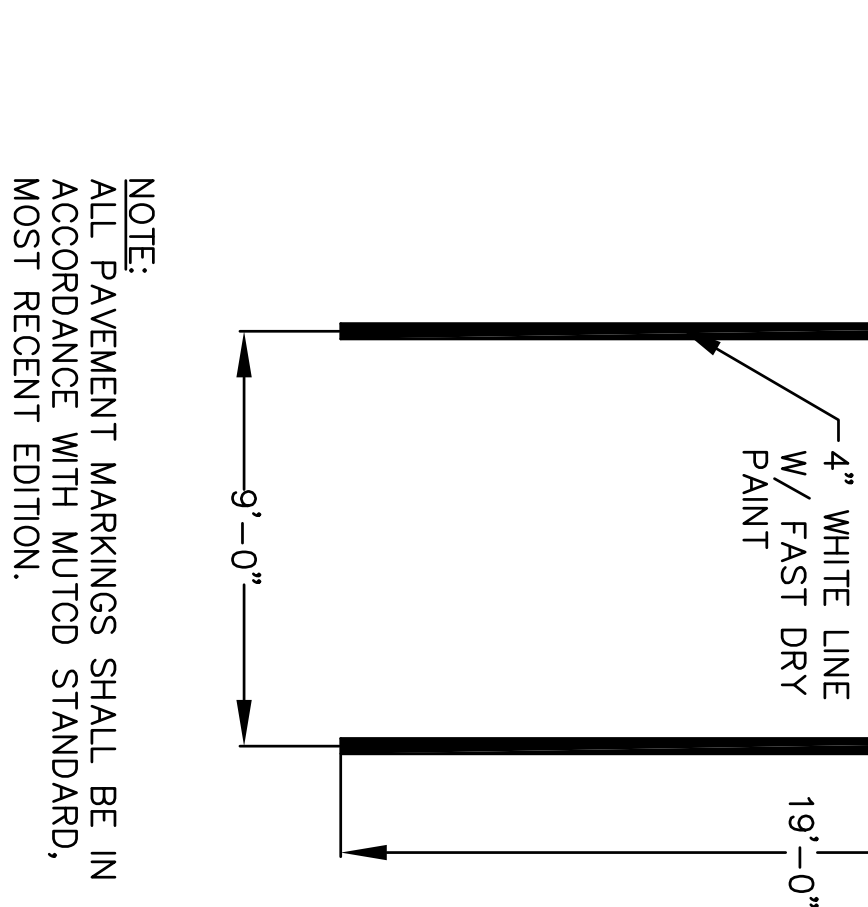

NOTE:  
ALL PAYEMENT MARKINGS SHALL BE IN ACCORDANCE WITH MUTCD STANDARD, MOST RECENT EDITION.

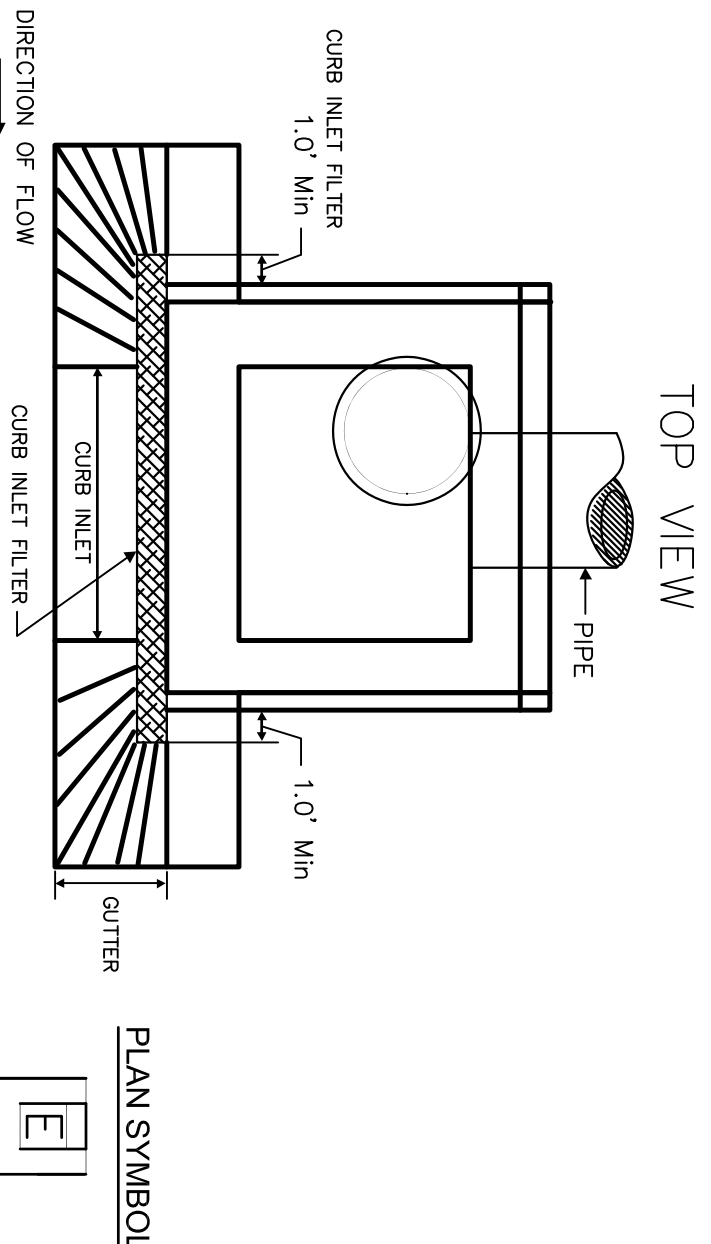


**PLAN SYMBOL**

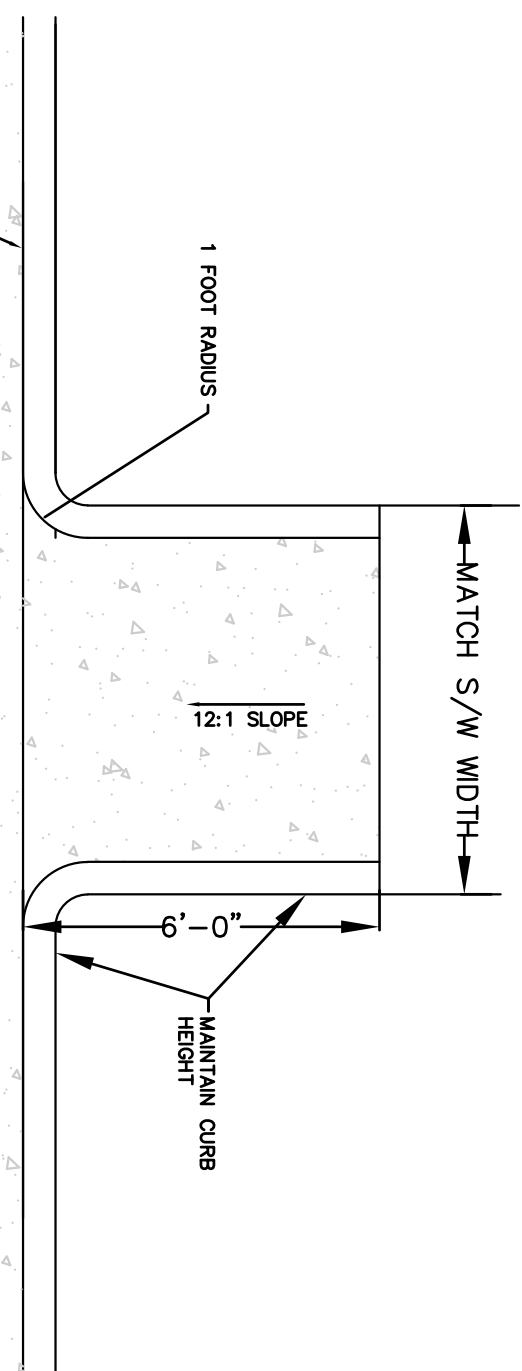

## ADA ACCESS RAMP

NOT TO SCALE

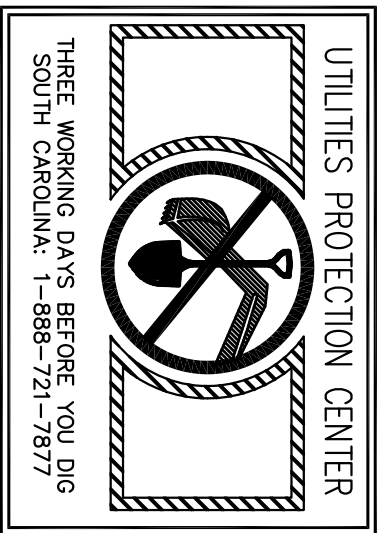

THREE WORKING DAYS BEFORE YOU DIG  
SOUTH CAROLINA: 1-888-721-7877

ING

and utilities shown have been located from field observation and existing drawings. The Surveyor makes no warranty that the underground utilities shown comprise all the utilities in the area, either in service or abandoned.

fy that they are located as accurately as possible. The survivor has not physically

underground utilities.

---

---

# C2.0

|                      |  |
|----------------------|--|
| NO.                  |  |
|                      |  |
|                      |  |
| DESIGNED BY<br>DEFII |  |
| DRAWN:<br>DPH        |  |

|                    |                         |      |
|--------------------|-------------------------|------|
| REVISED            | CHKD:                   | DATE |
|                    |                         |      |
|                    |                         |      |
| CHECKED:<br>DEFIL  | JOB NUMBER:<br>2021-004 |      |
| APPROVED:<br>DEFIL | DATE:<br>3/5/21         |      |

CIVIL  
SITE  
DETAILS

**ASPHALT PAVEMENT REPAIR  
BROOKSIDE CIRCLE PARKING LOT  
FOR  
LANDER UNIVERSITY**

---

**GREENWOOD, SOUTH CAROLINA**



**HDL** **Group**  
**ENGINEERS**  
**SURVEYORS**  
**CONSULTANTS**

110 BEATTIE DRIVE • P.O. BOX 50627 • GREENWOOD, SC 29646  
 PHONE: (864) 223-1553 • FAX: (864) 223-1554