

ALL DESIGNS, DRAWINGS AND SPECIFICATIONS DEPICTED ON THIS SHEET ARE PROPERTY OF RMS ARCHITECTURE, LLC. COPYRIGHT 2023, AND SHALL NOT BE REPRODUCED IN WHOLE OR IN PART WITHOUT AUTHORIZATION BY RMS ARCHITECTURE. UNAUTHORIZED USE OR REPRODUCTION IS SUBJECT TO LEGAL PROSECUTION.

ENTRANCE SIGN RENOVATIONS FOR

JEFF MAY COMPLEX

501 MONTAGUE AVENUE

LANDER UNIVERSITY

GREENWOOD, SOUTH CAROLINA

PROJECT MANAGER

LANDER UNIVERSITY
FACILITIES & ENGINEERING SERVICES
320 STANLEY AVENUE
GREENWOOD, SOUTH CAROLINA 29649

JEFF BEAVER
864-388-8208

ARCHITECT

RMS ARCHITECTURE, LLC
105 WINDSOR COURT
CENTRAL, SOUTH CAROLINA 29630

ROBERT M. SEEL, AIA
864-320-8441

STRUCTURAL ENGINEER

ROBERSTON WADE ENGINEERING
340 MAIN STREET
GREENWOOD, SOUTH CAROLINA 29646




BRIAN ROBERTSON, PE
864-223-0691

DIRECT CONTRACT w/ LANDER UNIVERSITY


LIST OF DRAWINGS

ARCHITECTURAL
A100 ELEVATIONS
A101 SIGN SECTION

STRUCTURAL
S-1 DETAILS

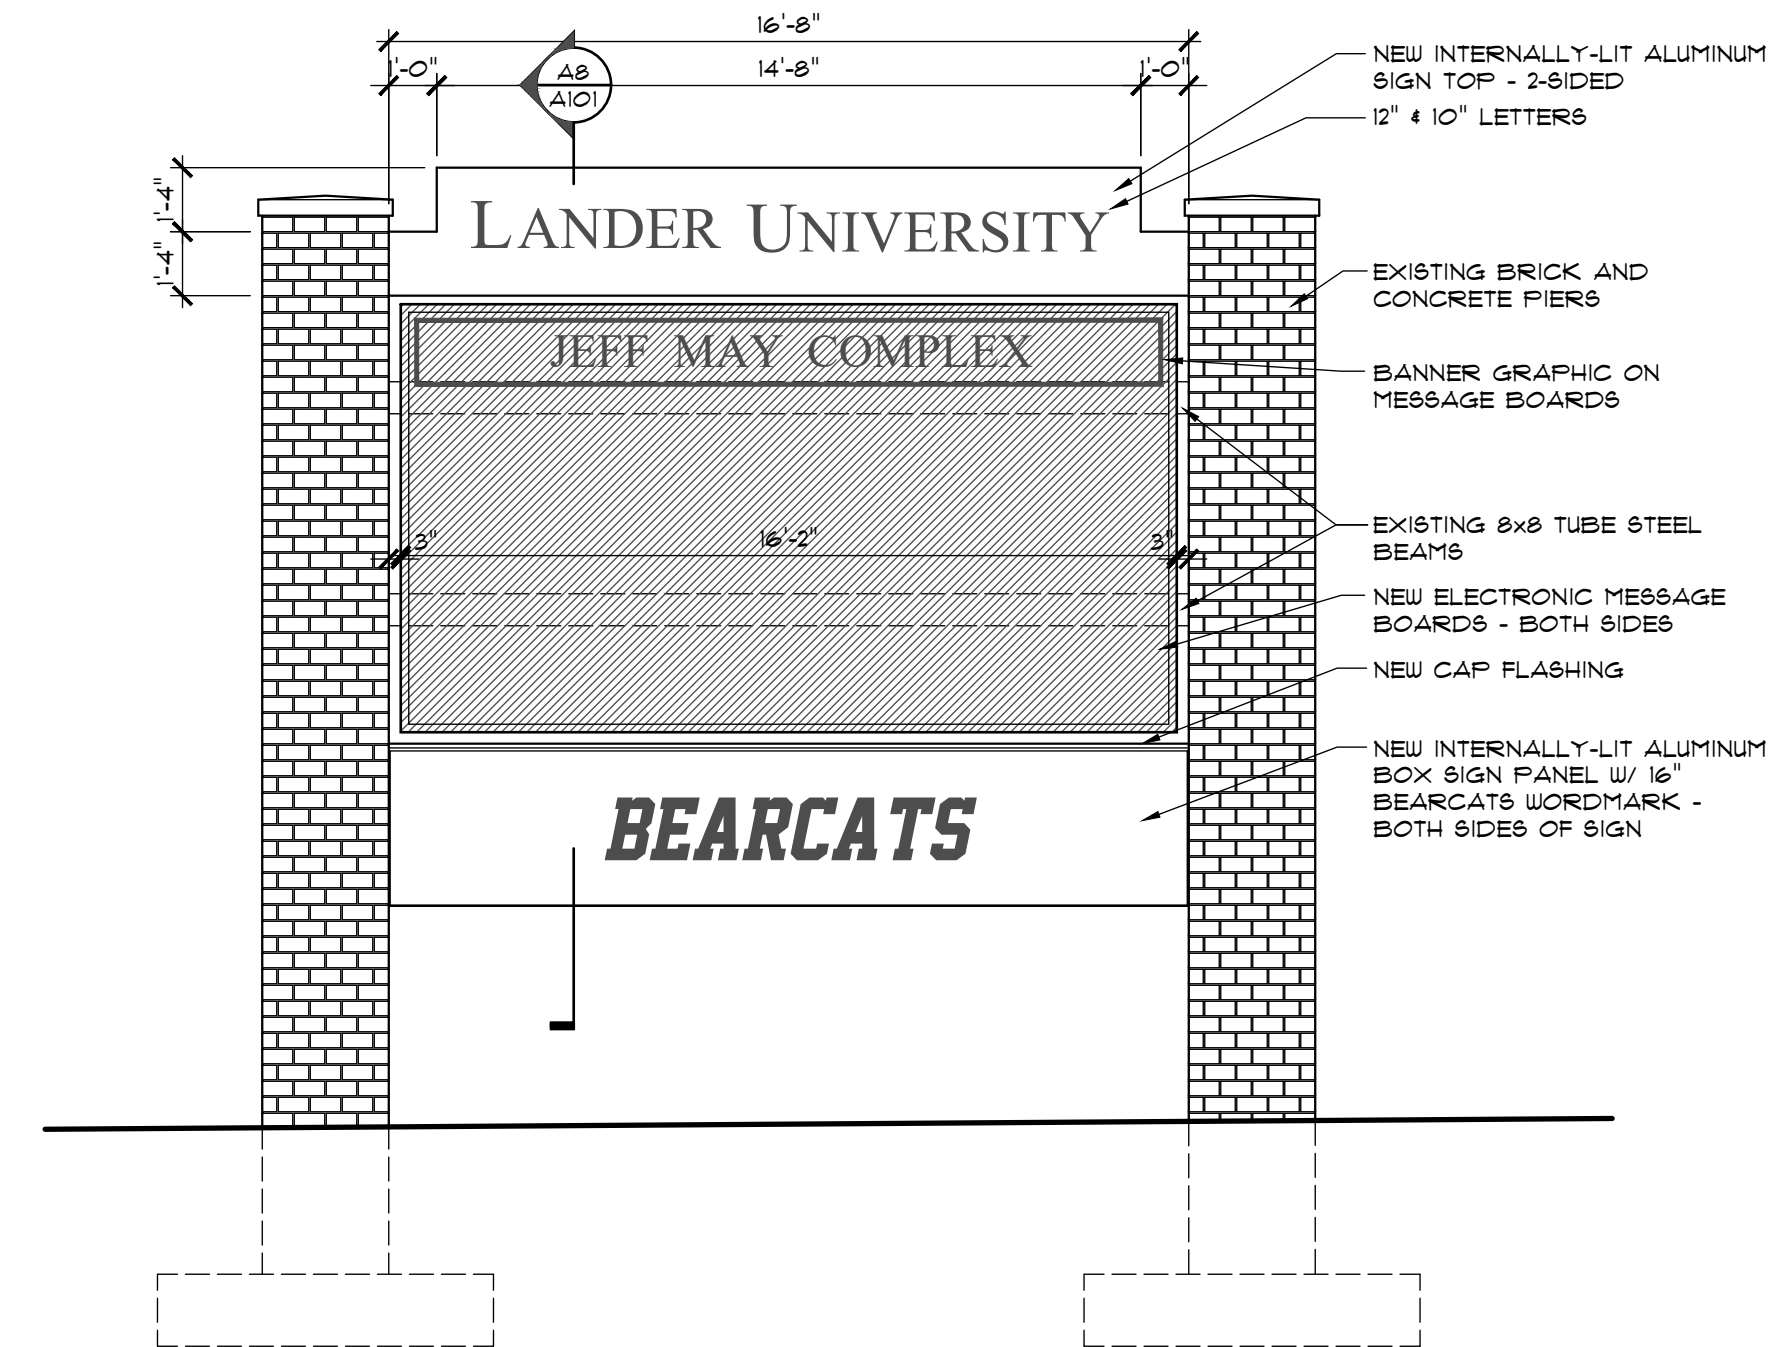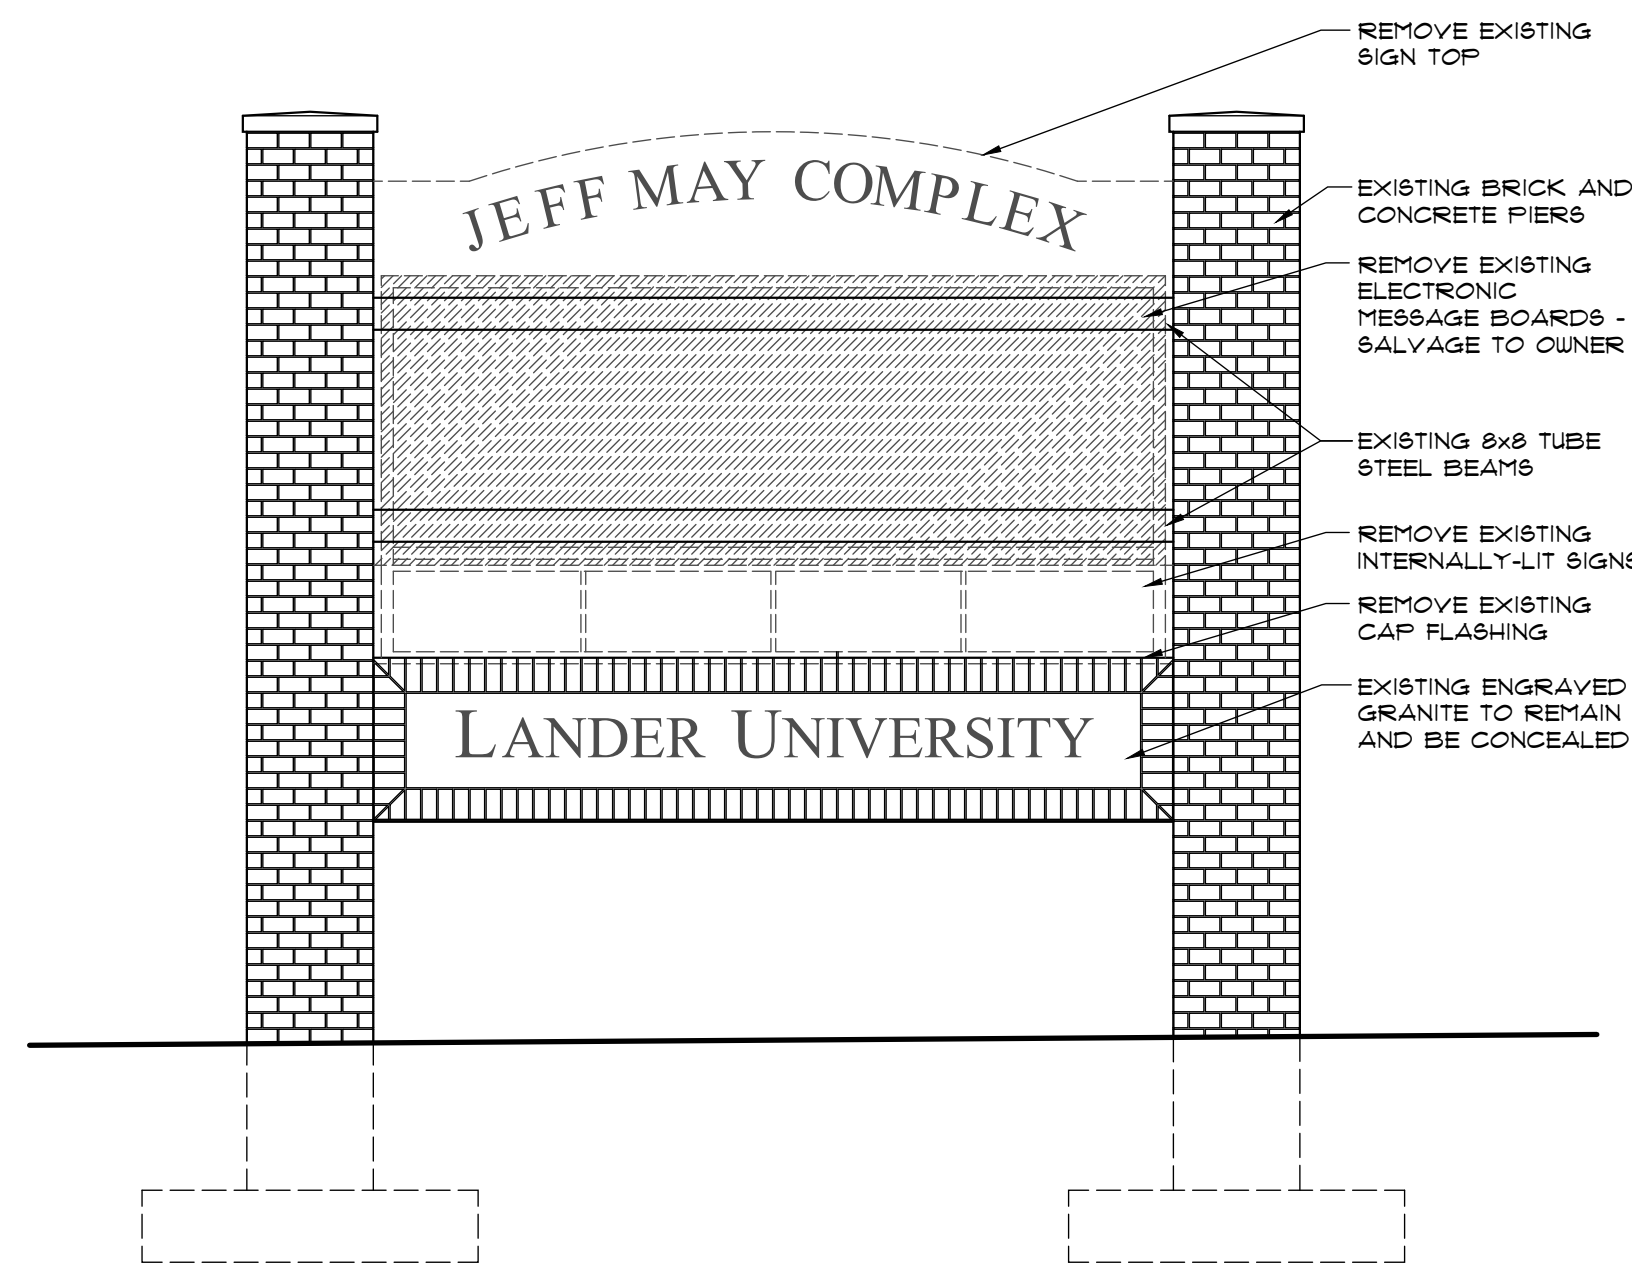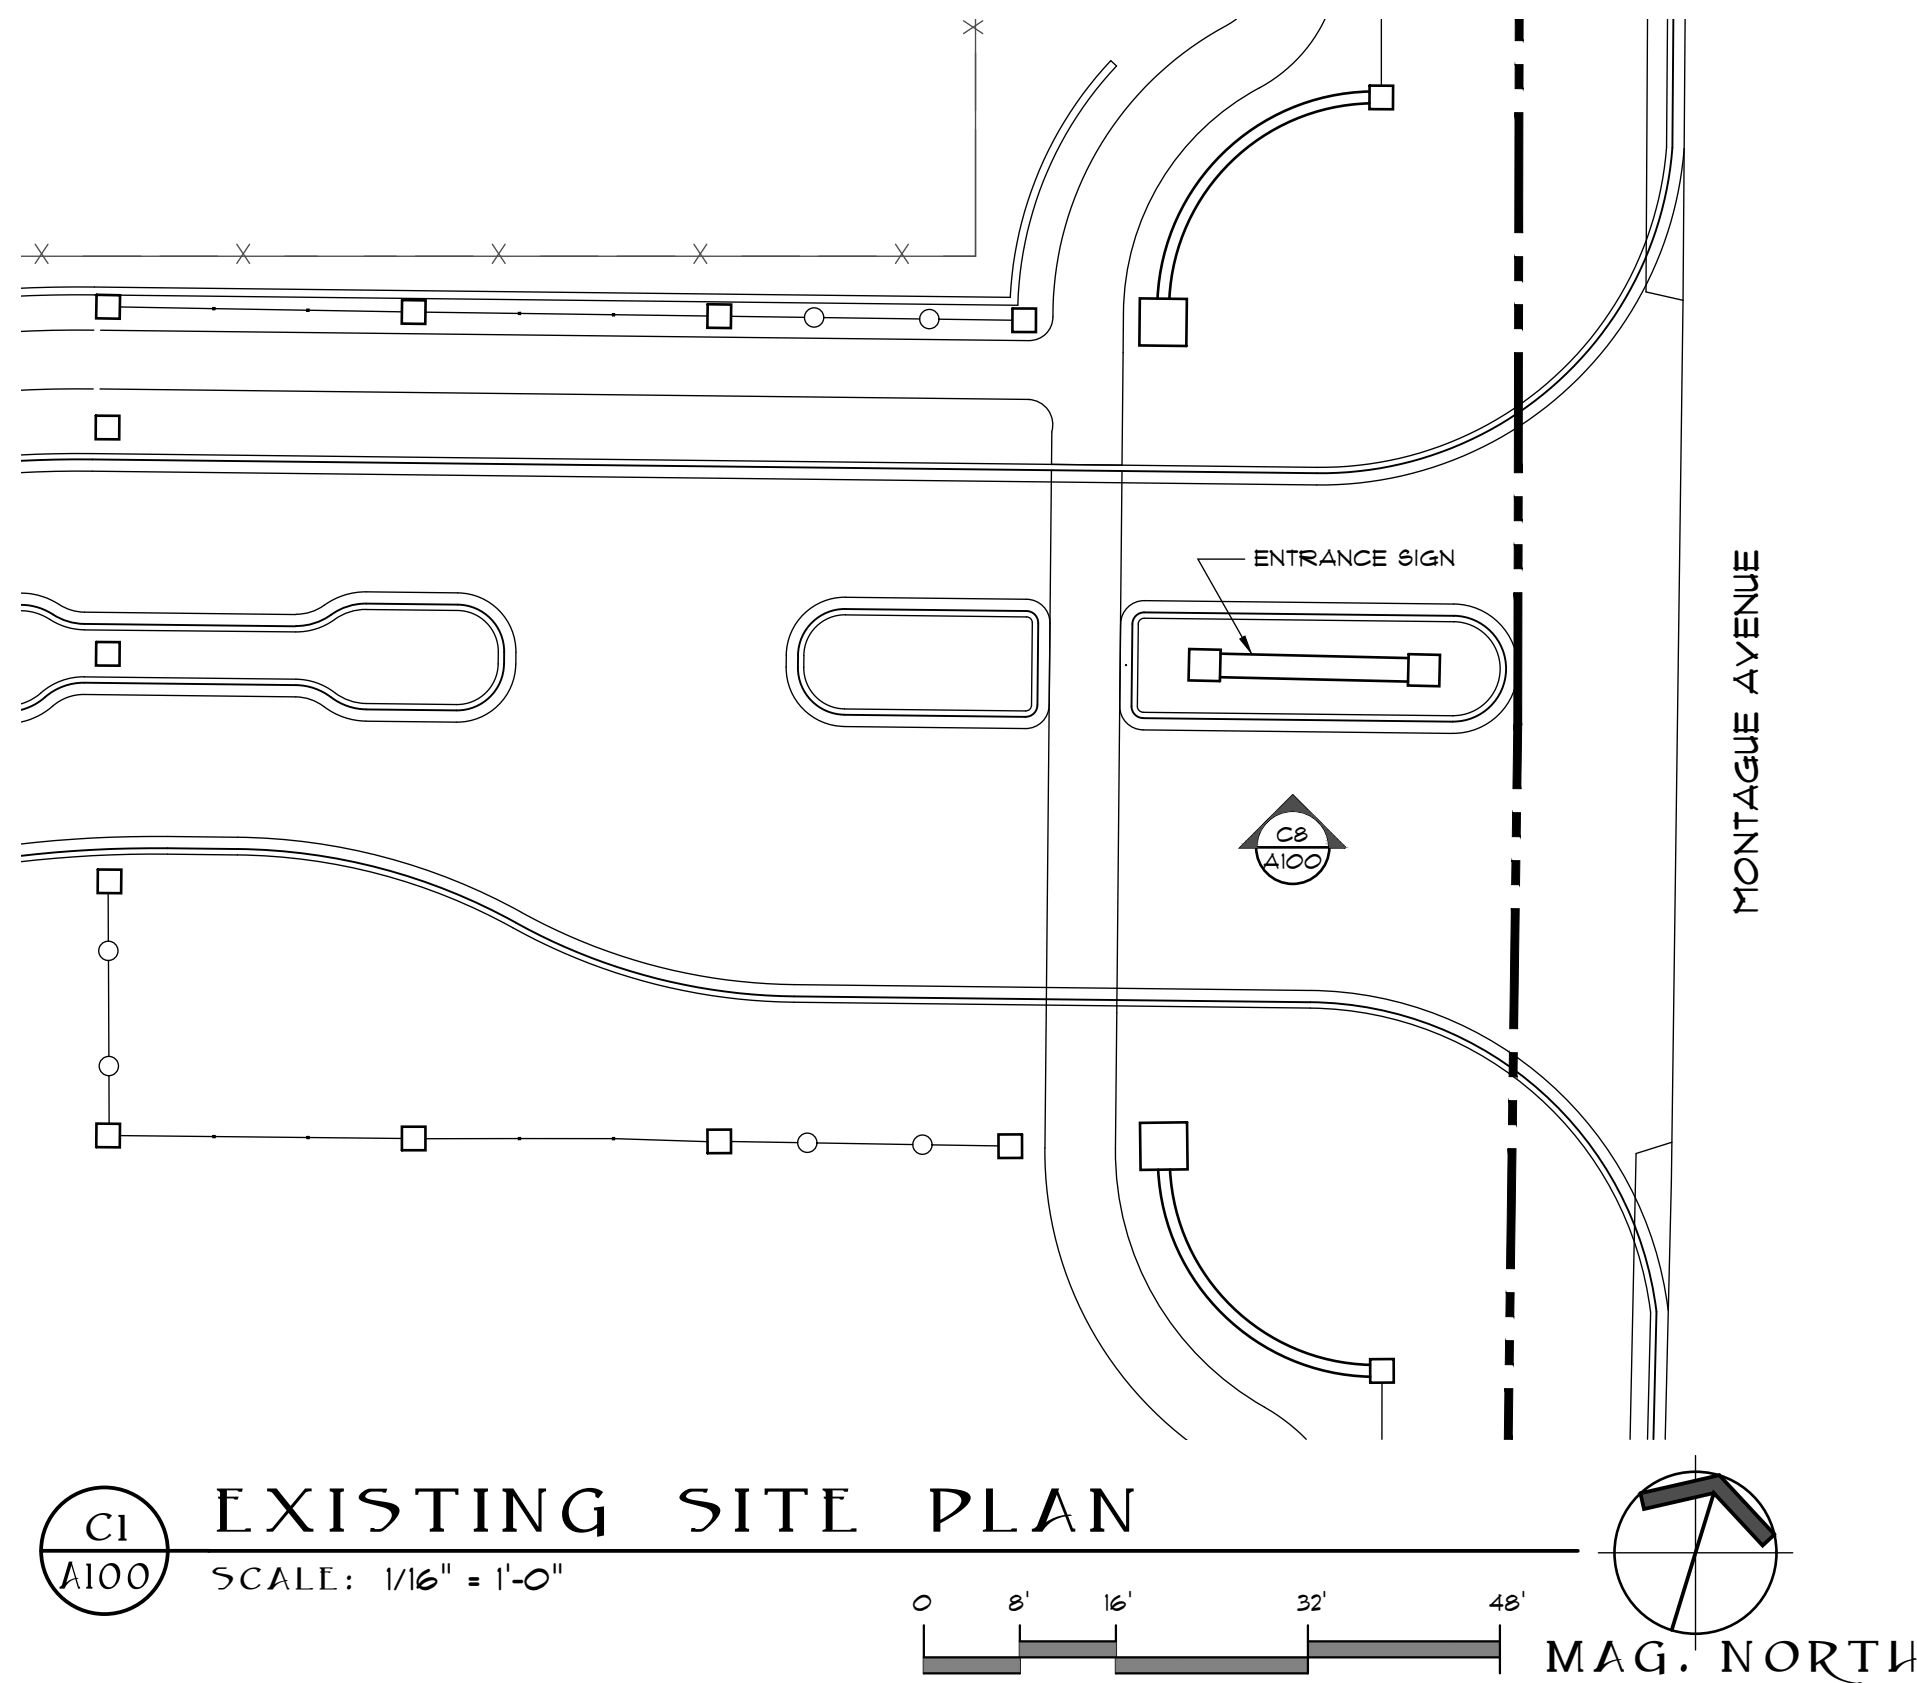

RMS ARCHITECTURE
DESIGN, INTERIORS, PLANNING, ETC.
105 WINDSOR COURT CENTRAL, SOUTH CAROLINA 29630
PH: 864.320.8441 WWW.RMS-ARCH.COM

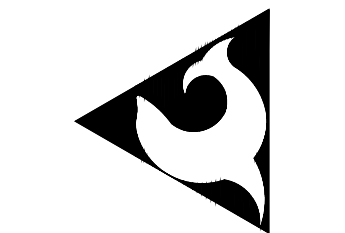

ALL DRAWINGS, SPECIFICATIONS AND DESIGNS DEPICTED ON THIS SHEET ARE PROPERTY OF RMS ARCHITECTURE, LLC. COPYRIGHT 2023, AND SHALL NOT BE REPRODUCED IN WHOLE OR IN PART WITHOUT AUTHORIZATION BY RMS ARCHITECTURE. UNAUTHORIZED USE OR REPRODUCTION IS SUBJECT TO LEGAL PROSECUTION.




ENTRANCE SIGN RENOVATIONS FOR
JEFF MAY COMPLEX
LANDER UNIVERSITY
GREENWOOD, SOUTH CAROLINA

REV.	DATE	DESCR.
1	5/2/23	STRUCTURAL
DRAWN BY: RM5		
CHECKED BY: RM5		
DATE: 3/15/23		
PROJECT No: 23-102		
DRAWING No:		
A100 ELEVATIONS		

ISSUED for PERMIT & CONSTRUCTION

ALL DESIGNS, DRAWINGS AND SPECIFICATIONS DEPICTED ON THIS SHEET ARE PROPERTY OF RMS ARCHITECTURE, LLC. COPYRIGHT 2023, AND SHALL NOT BE REPRODUCED IN WHOLE OR IN PART WITHOUT AUTHORIZATION BY RMS ARCHITECTURE. UNAUTHORIZED USE OR REPRODUCTION IS SUBJECT TO LEGAL PROSECUTION.

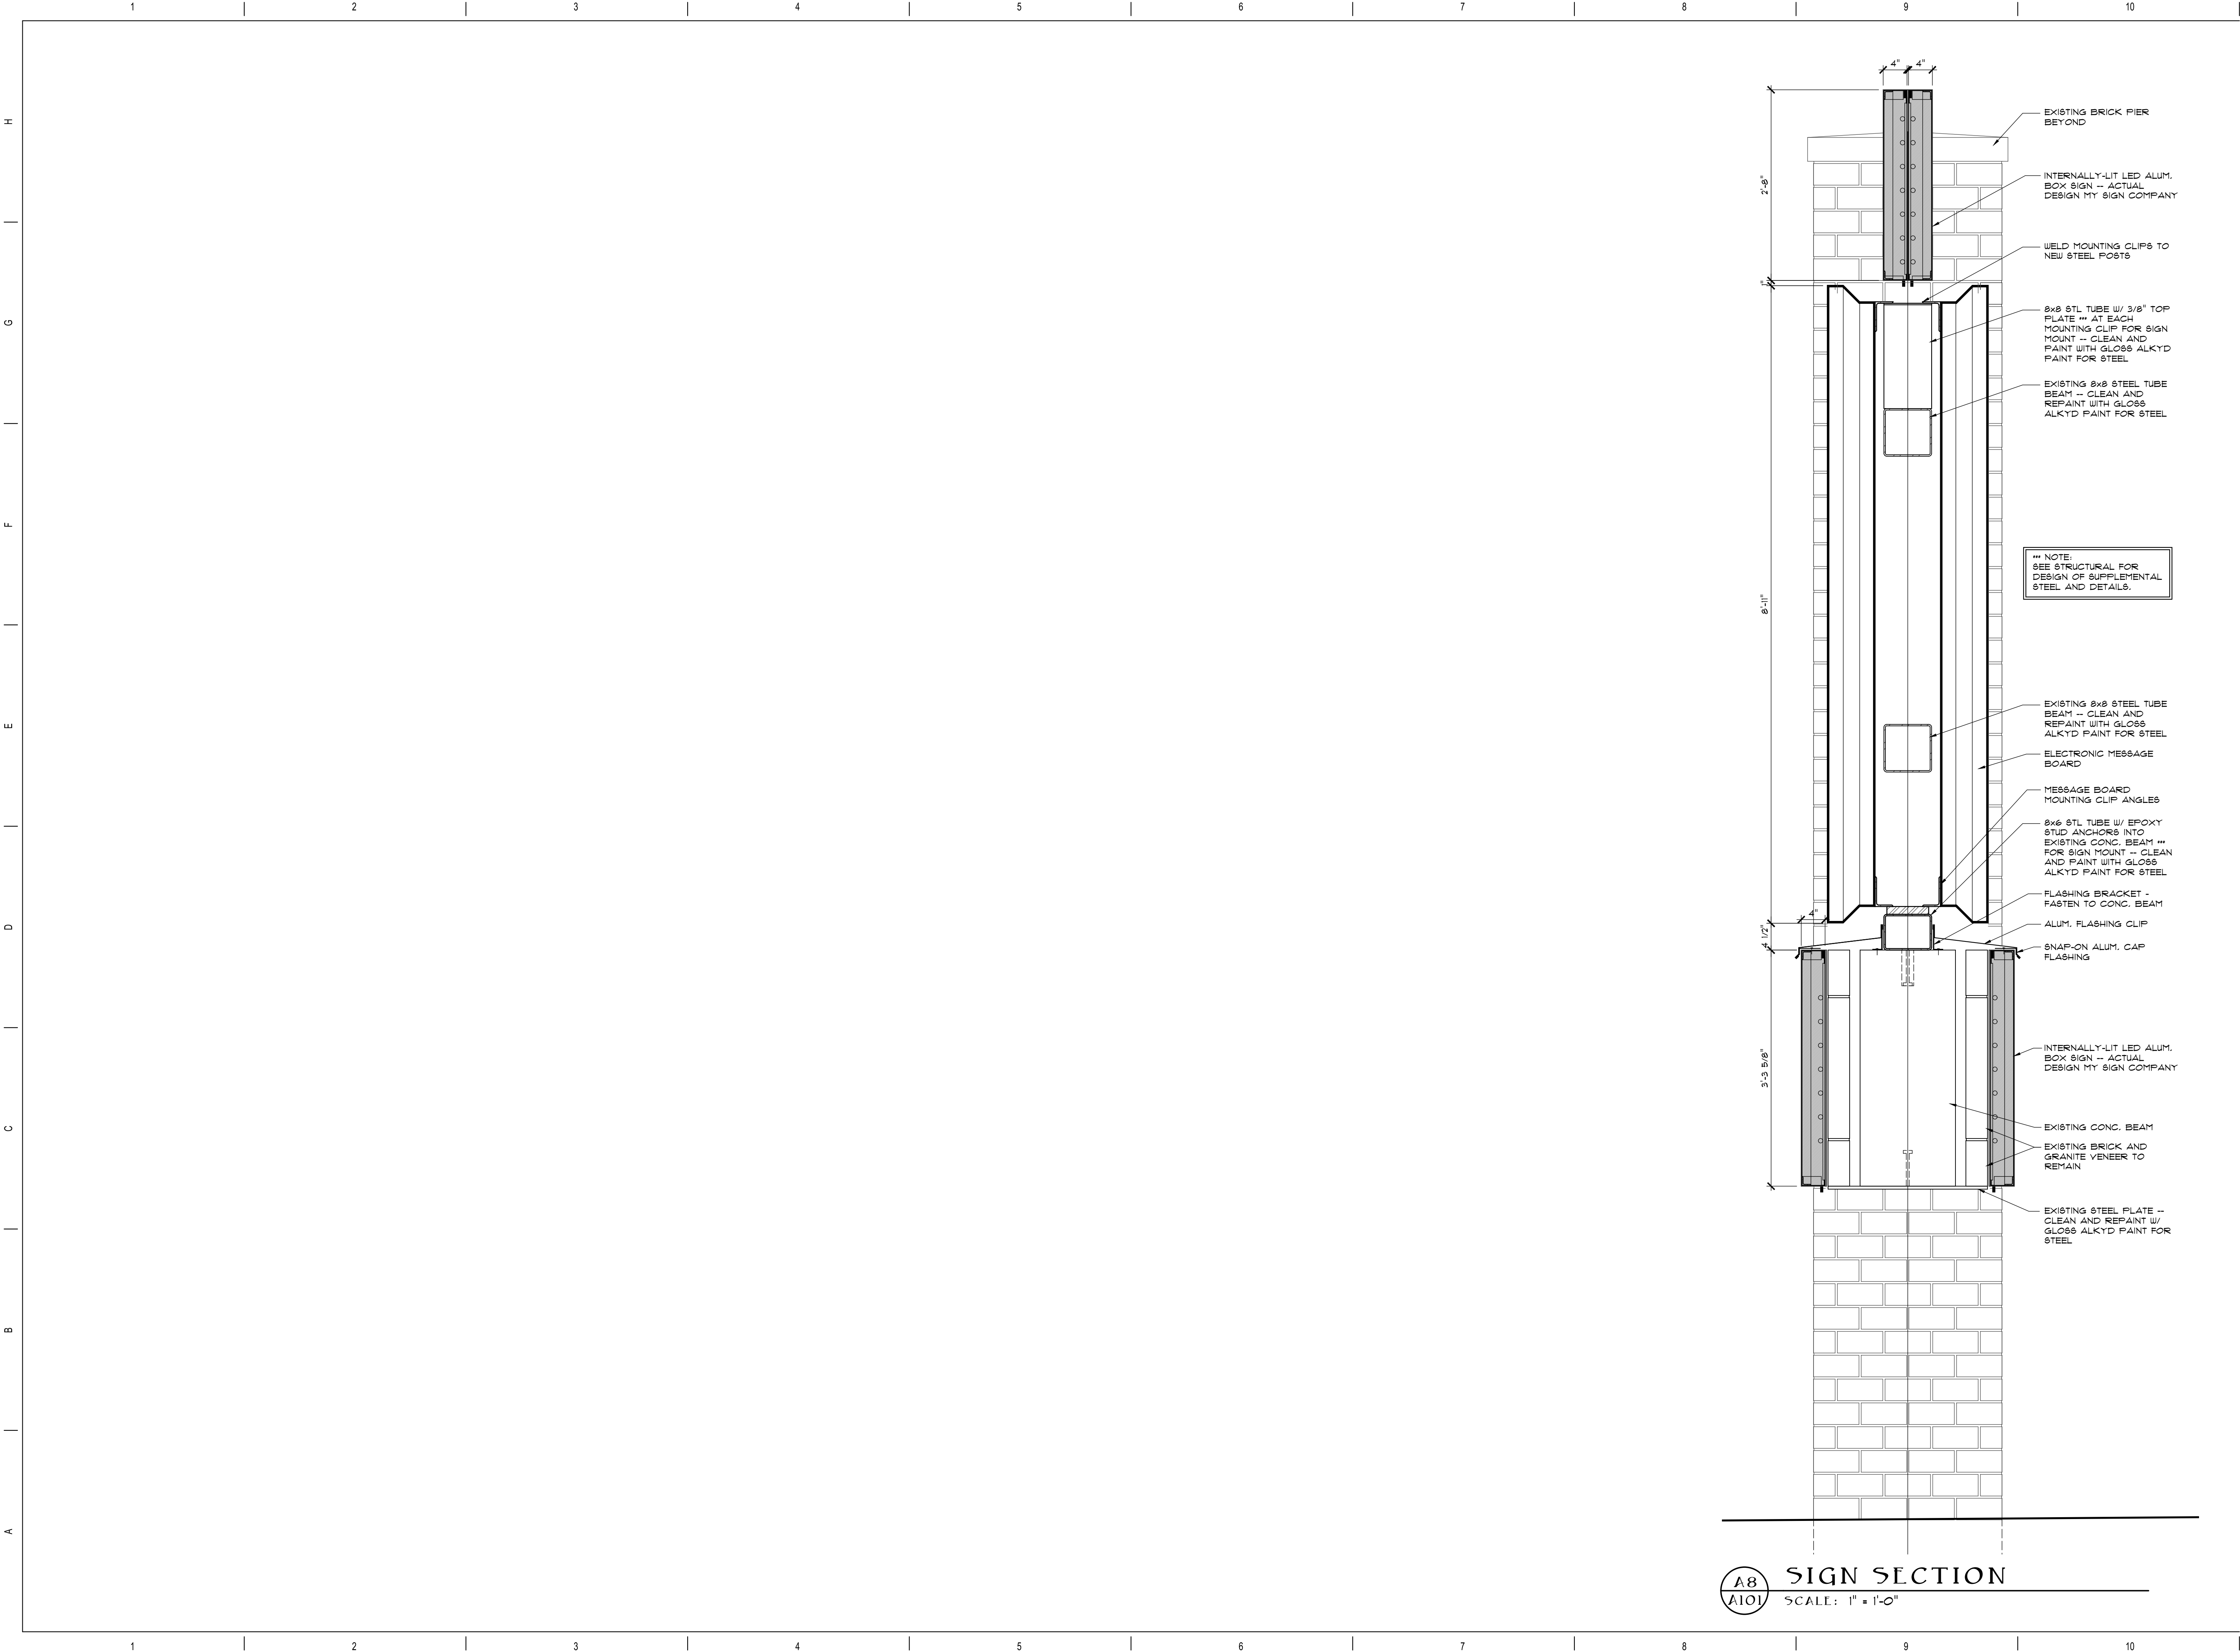

RMS ARCHITECTURE

DESIGN, INTERIORS, PLANNING, ETC.

105 WINDSOR COURT CENTRAL, SOUTH CAROLINA 29630

PH. 864.320.8441 WWW.RMS-ARCH.COM

ALL DRAWINGS, SPECIFICATIONS AND DESIGNS DEPICTED ON THIS SHEET ARE PROPERTY OF RMS ARCHITECTURE, LLC. COPYRIGHT 2023, AND SHALL NOT BE REPRODUCED IN WHOLE OR IN PART WITHOUT AUTHORIZATION BY RMS ARCHITECTURE. UNAUTHORIZED USE OR REPRODUCTION IS SUBJECT TO LEGAL PROSECUTION.

STATE OF SOUTH CAROLINA

RMS ARCHITECTURE, LLC

CLEMSON, SC

100213

REGISTERED ARCHITECTS

STATE OF SOUTH CAROLINA

ROBERT MATTHEW SEEL

CLEMSON, SC

032

REGISTERED ARCHITECT

5/22/23

ENTRANCE SIGN RENOVATIONS FOR

JEFF MAY COMPLEX

LANDER UNIVERSITY

GREENWOOD, SOUTH CAROLINA

REV: DATE DESCR.

1 5/2/23 STRUCTURAL

DRAWN BY: RMS

CHECKED BY: RMS

DATE: 3/15/23


PROJECT No: 23-102

DRAWING No:

A101

DETAILS

ISSUED for PERMIT & CONSTRUCTION

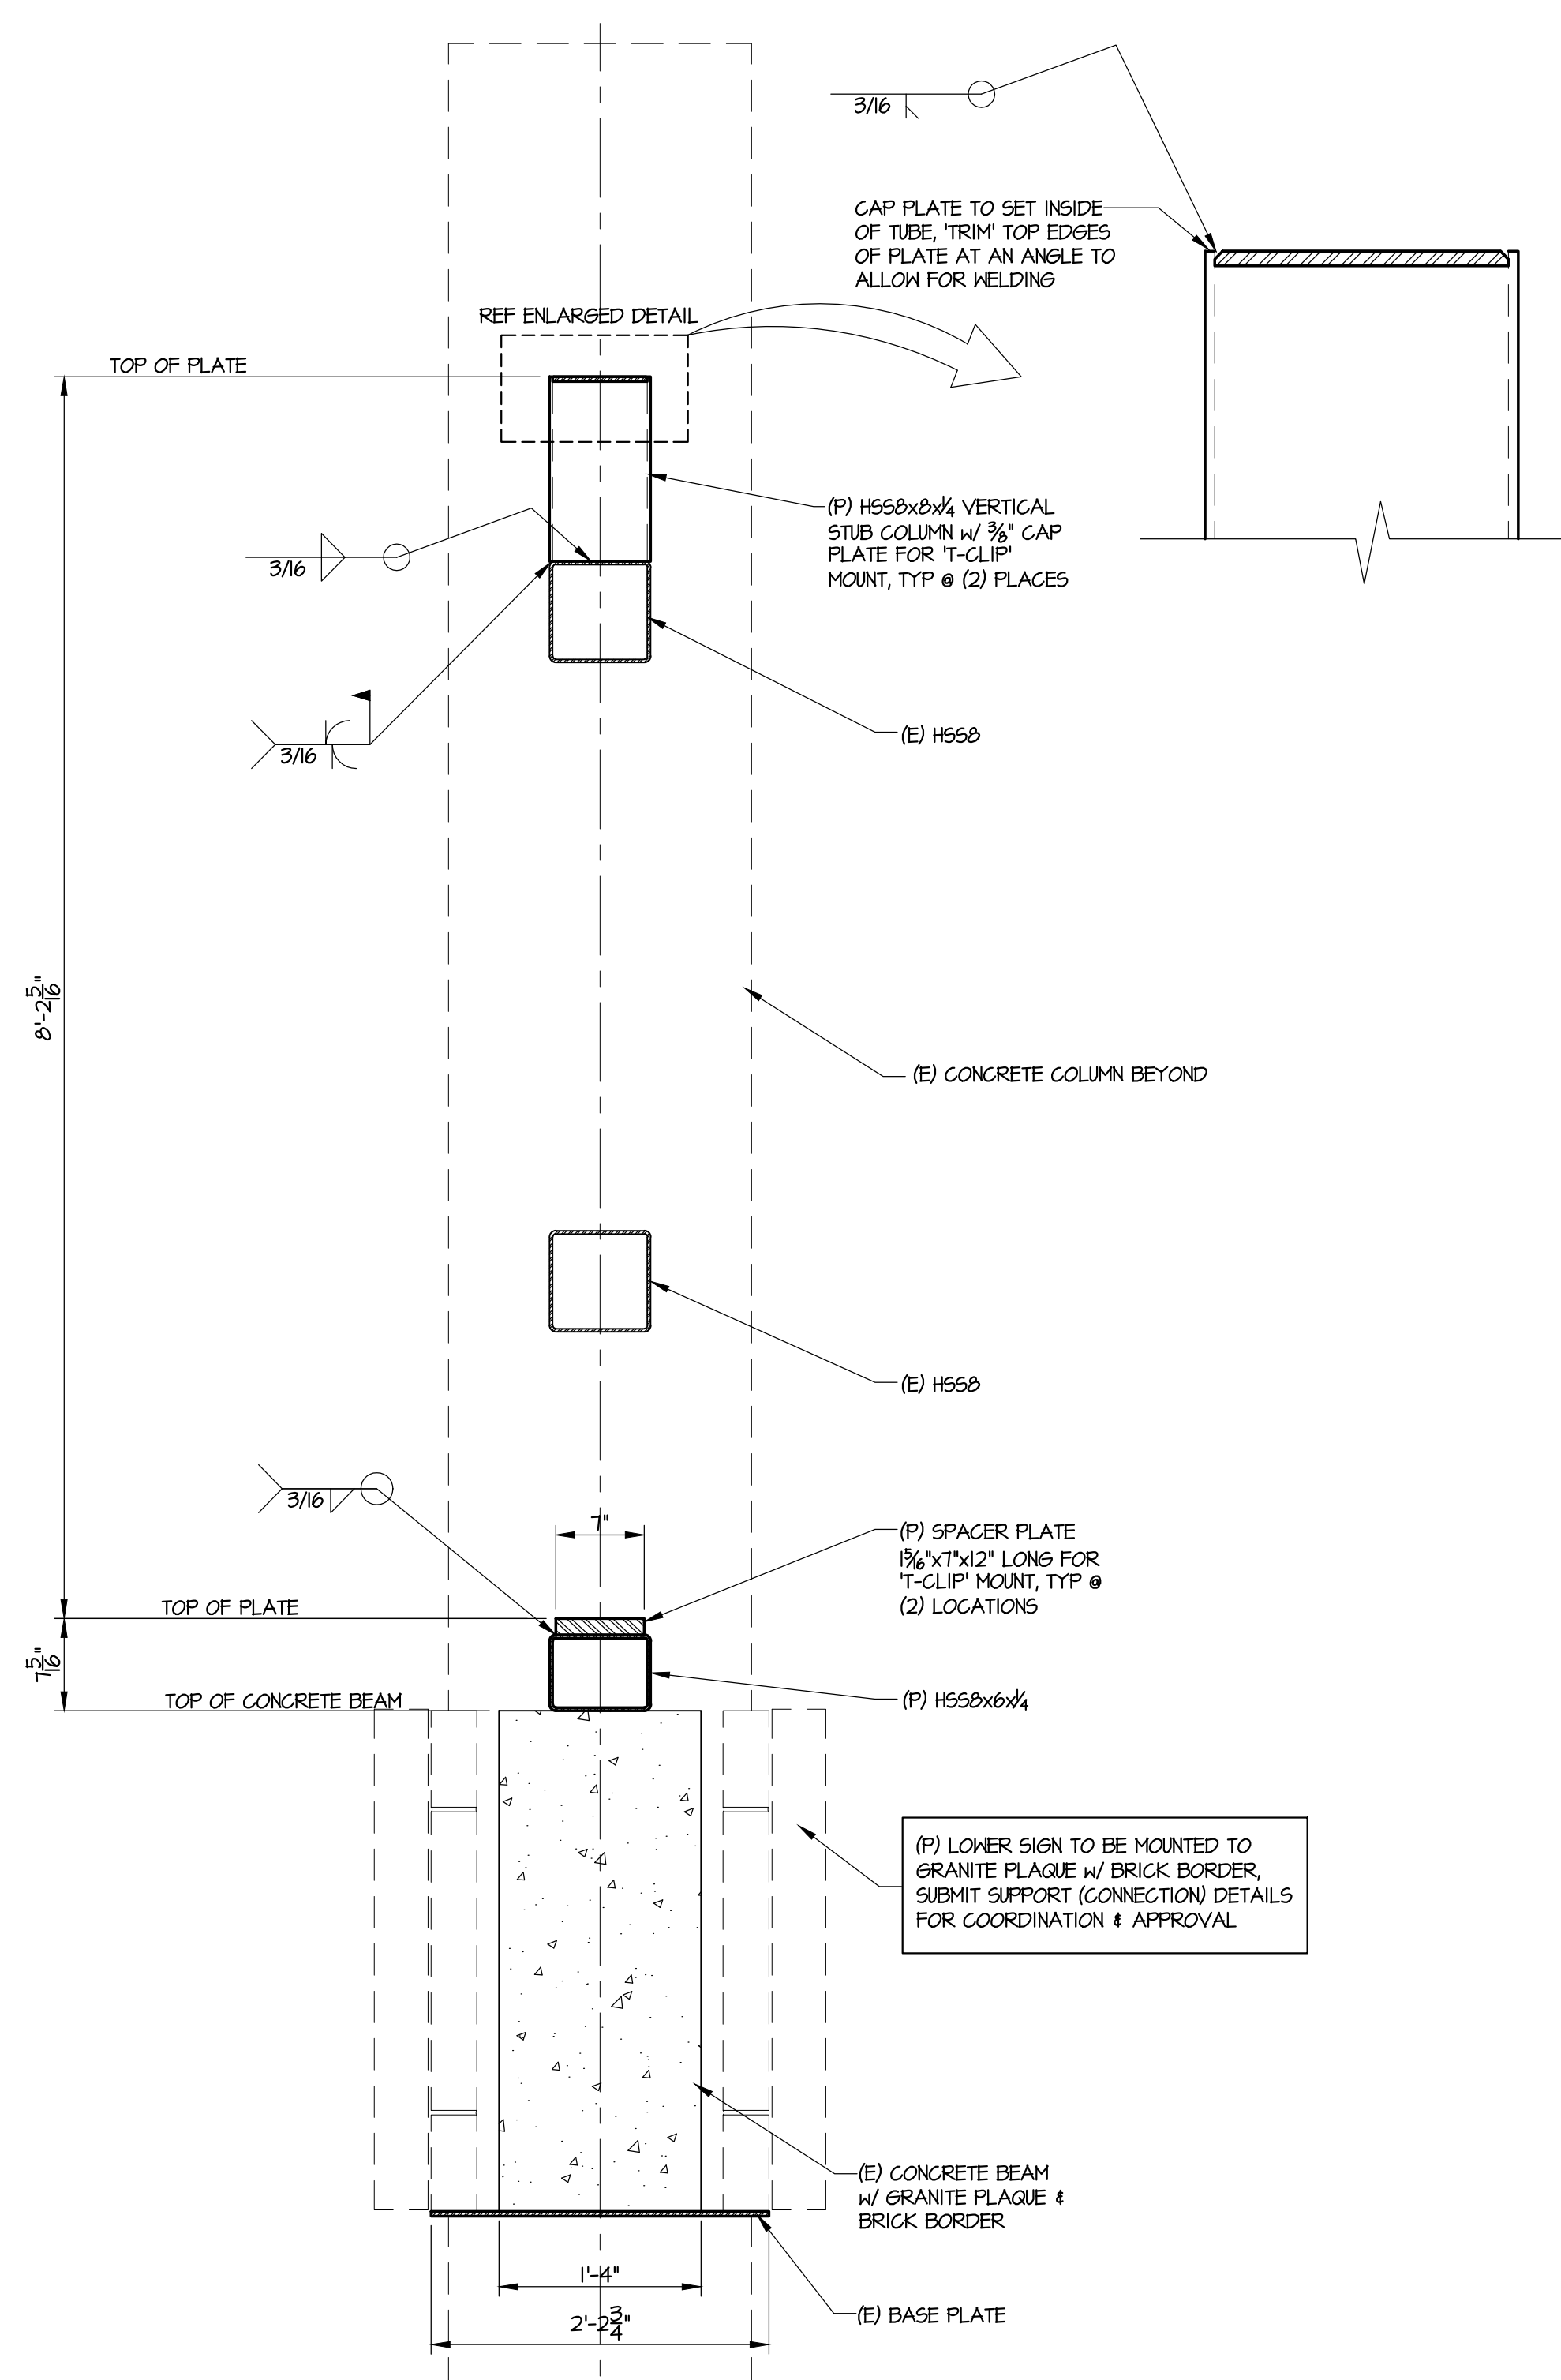

2	8-1	SECTION THRU PROPOSED SIGN AND SUPPORT
	1'-1'-0"	

LEGEND

- (E) = EXISTING
(P) = PROPOSED
N/A = NOT APPLICABLE
DIA/φ = DIAMETER
EQ = EQUAL
MIN = MINIMUM
MAX = MAXIMUM
T&B = TOP AND BOTTOM
REF = REFERENCE
CLR = CLEAR
TYP = TYPICAL
C/C = CENTER TO CENTER
SQ. FT. = SQUARE FEET
CJ = CONSTRUCTION JOINT
HDG = HOT DIPPED GALVANIZED

NOTE:
TYP @ (3) LOCATIONS,
1'-0" FROM EACH END OF
HSSB & @ CENTERLINE

-1	LEGEND
A	

HSS8 TO CONCRETE BEAM CONNX