
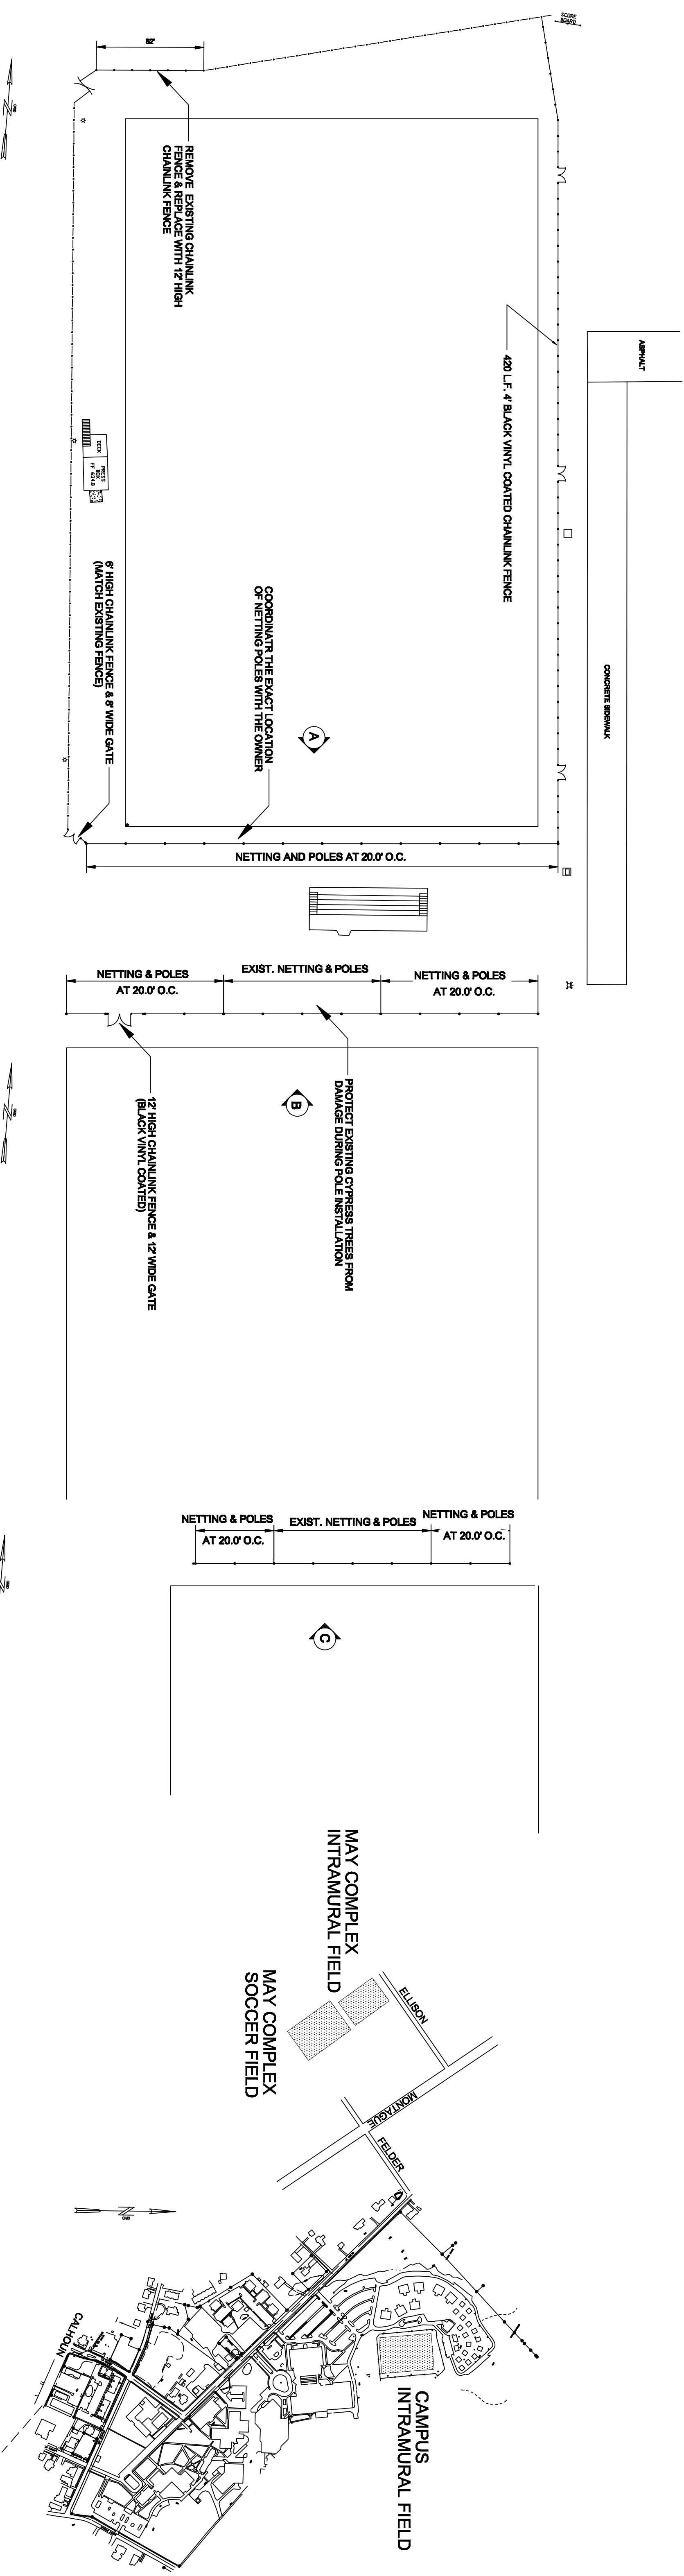



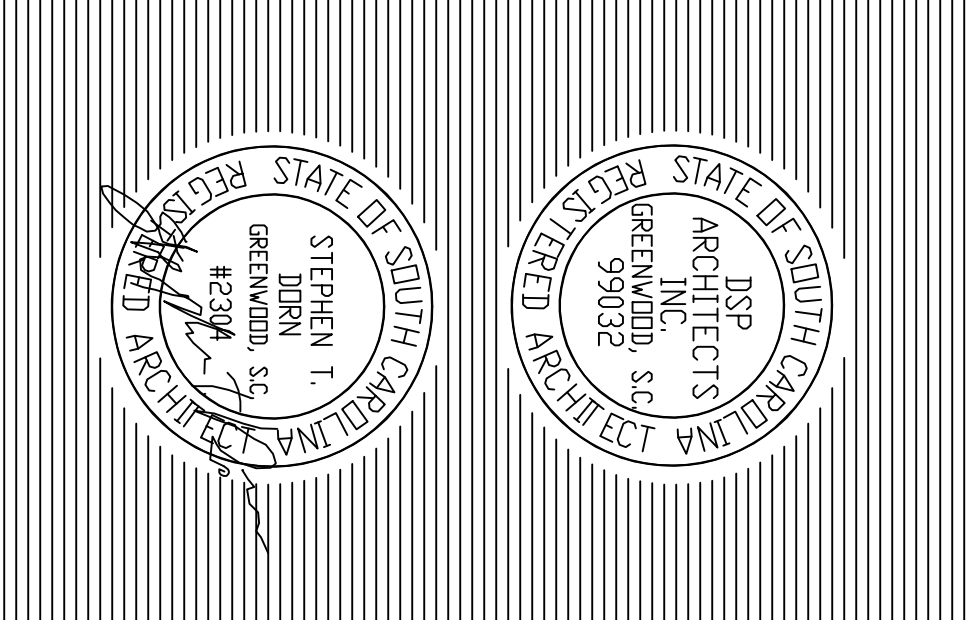


CAMPUS INTRAMURAL FIELD
Scale in feet
1 inch = 40.0 ft.


MAY COMPLEX SOCCER FIELD
Scale in feet
1 inch = 40.0 ft.

MAY COMPLEX INTRAMURAL FIELD
Scale in feet
1 inch = 40.0 ft.

LOCATION MAP
N.T.S.

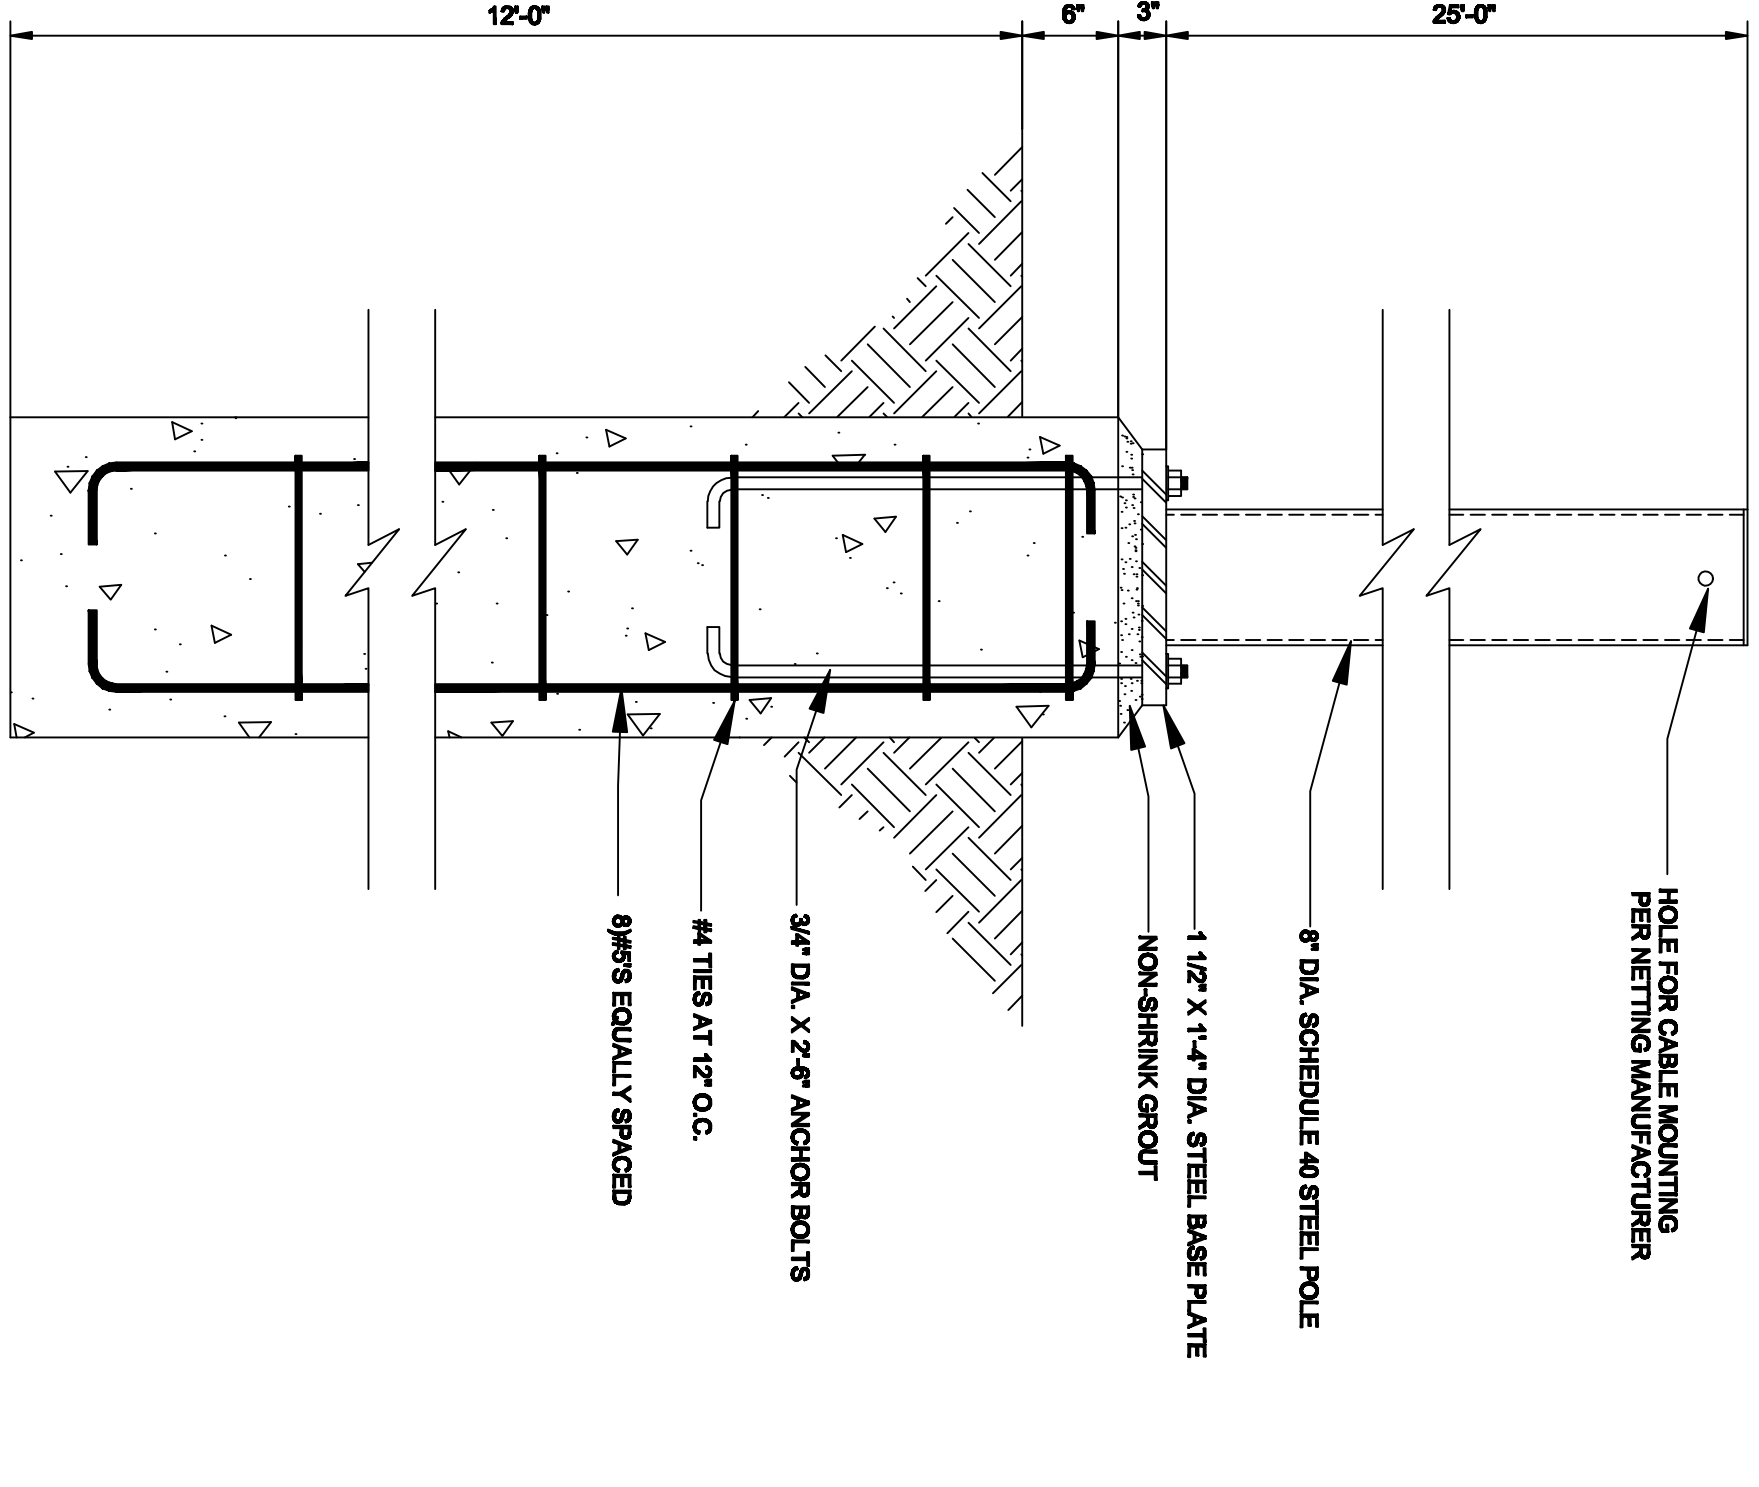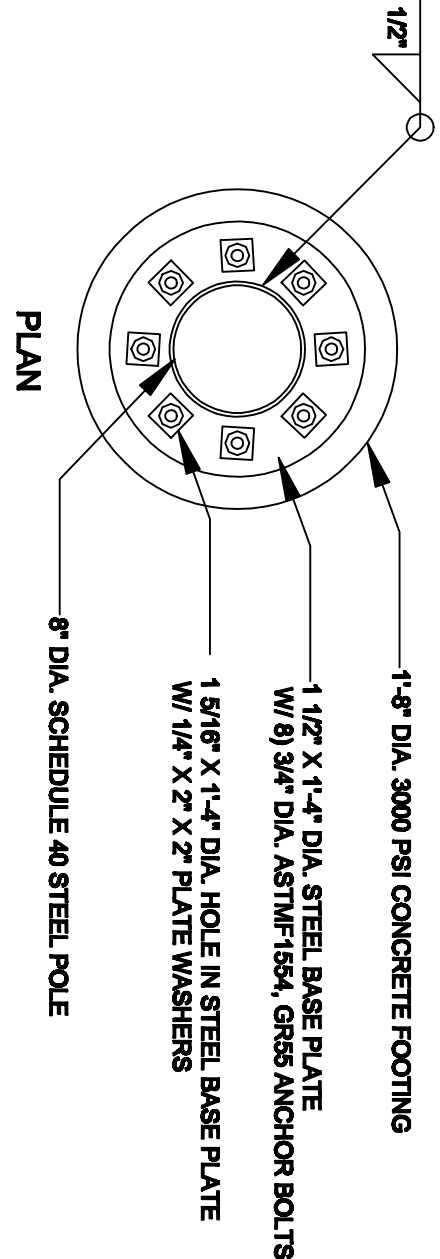

NETTING POLE DETAIL
1"=1'-0"

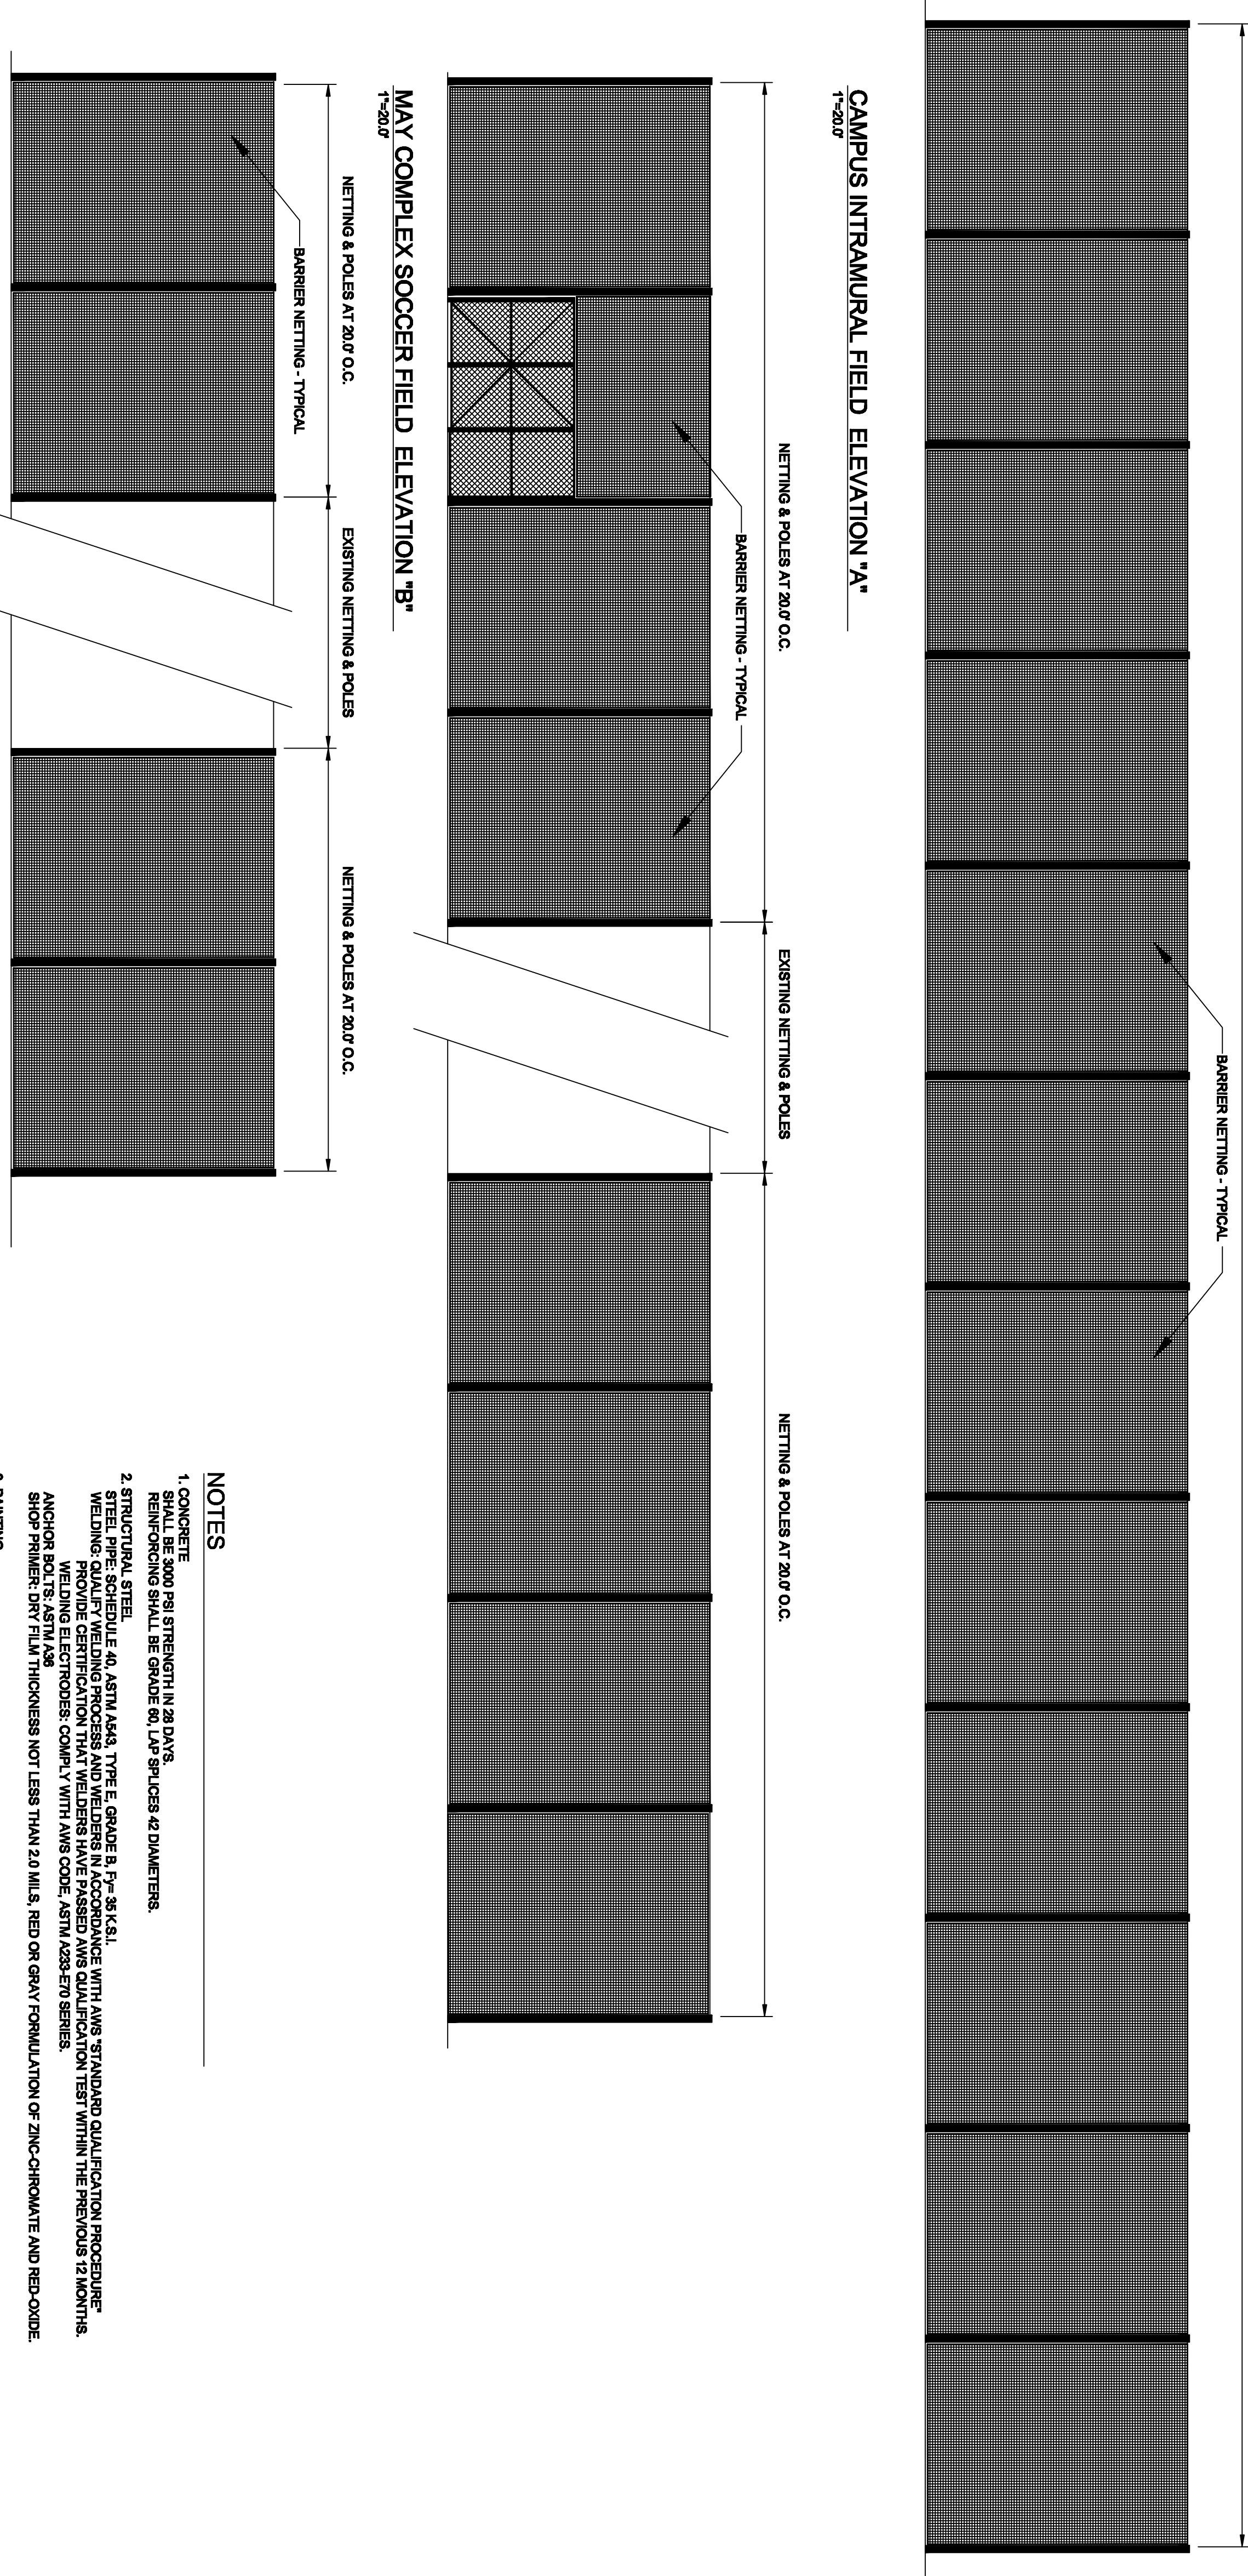

MAY COMPLEX INTRAMURAL FIELD ELEVATION "C"
1"=20.0'

NOTES

3. PAINTING EXPOSED STEEL: 2 COATS SHERWIN-WILLIAMS IMPROVOC ENAMEL, COLOR TO MATCH EXISTING STEEL. PORTS.
4. CHAIN LINK FENCING SHALL BE 36 INCH OUTSIDE DIAMETER, SCHEDULE 40 GALVANIZED STEEL PIPE. CORNER AND TERMINAL POSTS 2 INCH OUTSIDE DIAMETER, SCHEDULE 40 GALVANIZED STEEL PIPE. TOP, BOTTOM & BRACE RAIL: 1 INCH OUTSIDE DIAMETER, SCHEDULE 40 GALVANIZED STEEL PIPE. GATE FRAME: 1 1/2 INCH OUTSIDE DIAMETER, SCHEDULE 40 GALVANIZED STEEL PIPE FOR FITTINGS AND TRUSS ROD FABRICATION. CONTINUOUSLY BONDED VINYL COATING COMPLYING WITH ASTM F 888. TENSION BARS: 3/16 INCH BY 3/4 INCH GALVANIZED STEEL, F.A.T BAR. GATE HARDWARE: FORK TYPE LATCH WITH GRAVITY DROP, CENTER GATE STOP AND DROP ROD, THREE (3) DEGREE GATE HINGES PER LEAF.
5. BARRIER NET NETTING: #1 X 1/4" BLACK VINYL SQUARE MESH BARRIER NETTING WITH ROPE BORDER INSTALLED, 200 LB. SINGLE STRAND TENSILE STRENGTH WITH SUPPORT CABLE 5/8" DIAMETER VINYL COATED GALVANIZED CABLE WITH NETTING AND END CLAMPS. INSTALLATION: INSTALL NETTING AND CABLE IN STRICT ACCORDANCE WITH MANUFACTURER'S INSTRUCTIONS.