

[illegible]


COLOR: 163 BLACK BROWN
SIZE: 4" H

1000

NOT IN SCOPE

NOTE: USE WITH MATCH



























FINISH LEGEND

FINISH LEGEND

5

1000

TERRAZZO COVE BASE DETAIL


FIRST FLOOR FINISH PL

LANDER UNIVERSITY

CENTENNIAL HALL FLOORING RENOVATION

GREENWOOD, SC



PRINCIPAL IN CHARGE:
PROJECT MANAGER:
DRAWN BY:
SHEET TITLE:
FIRST FLOOR
FINISH PLAN
SHEET NO.
ID110
PROJ.
010501

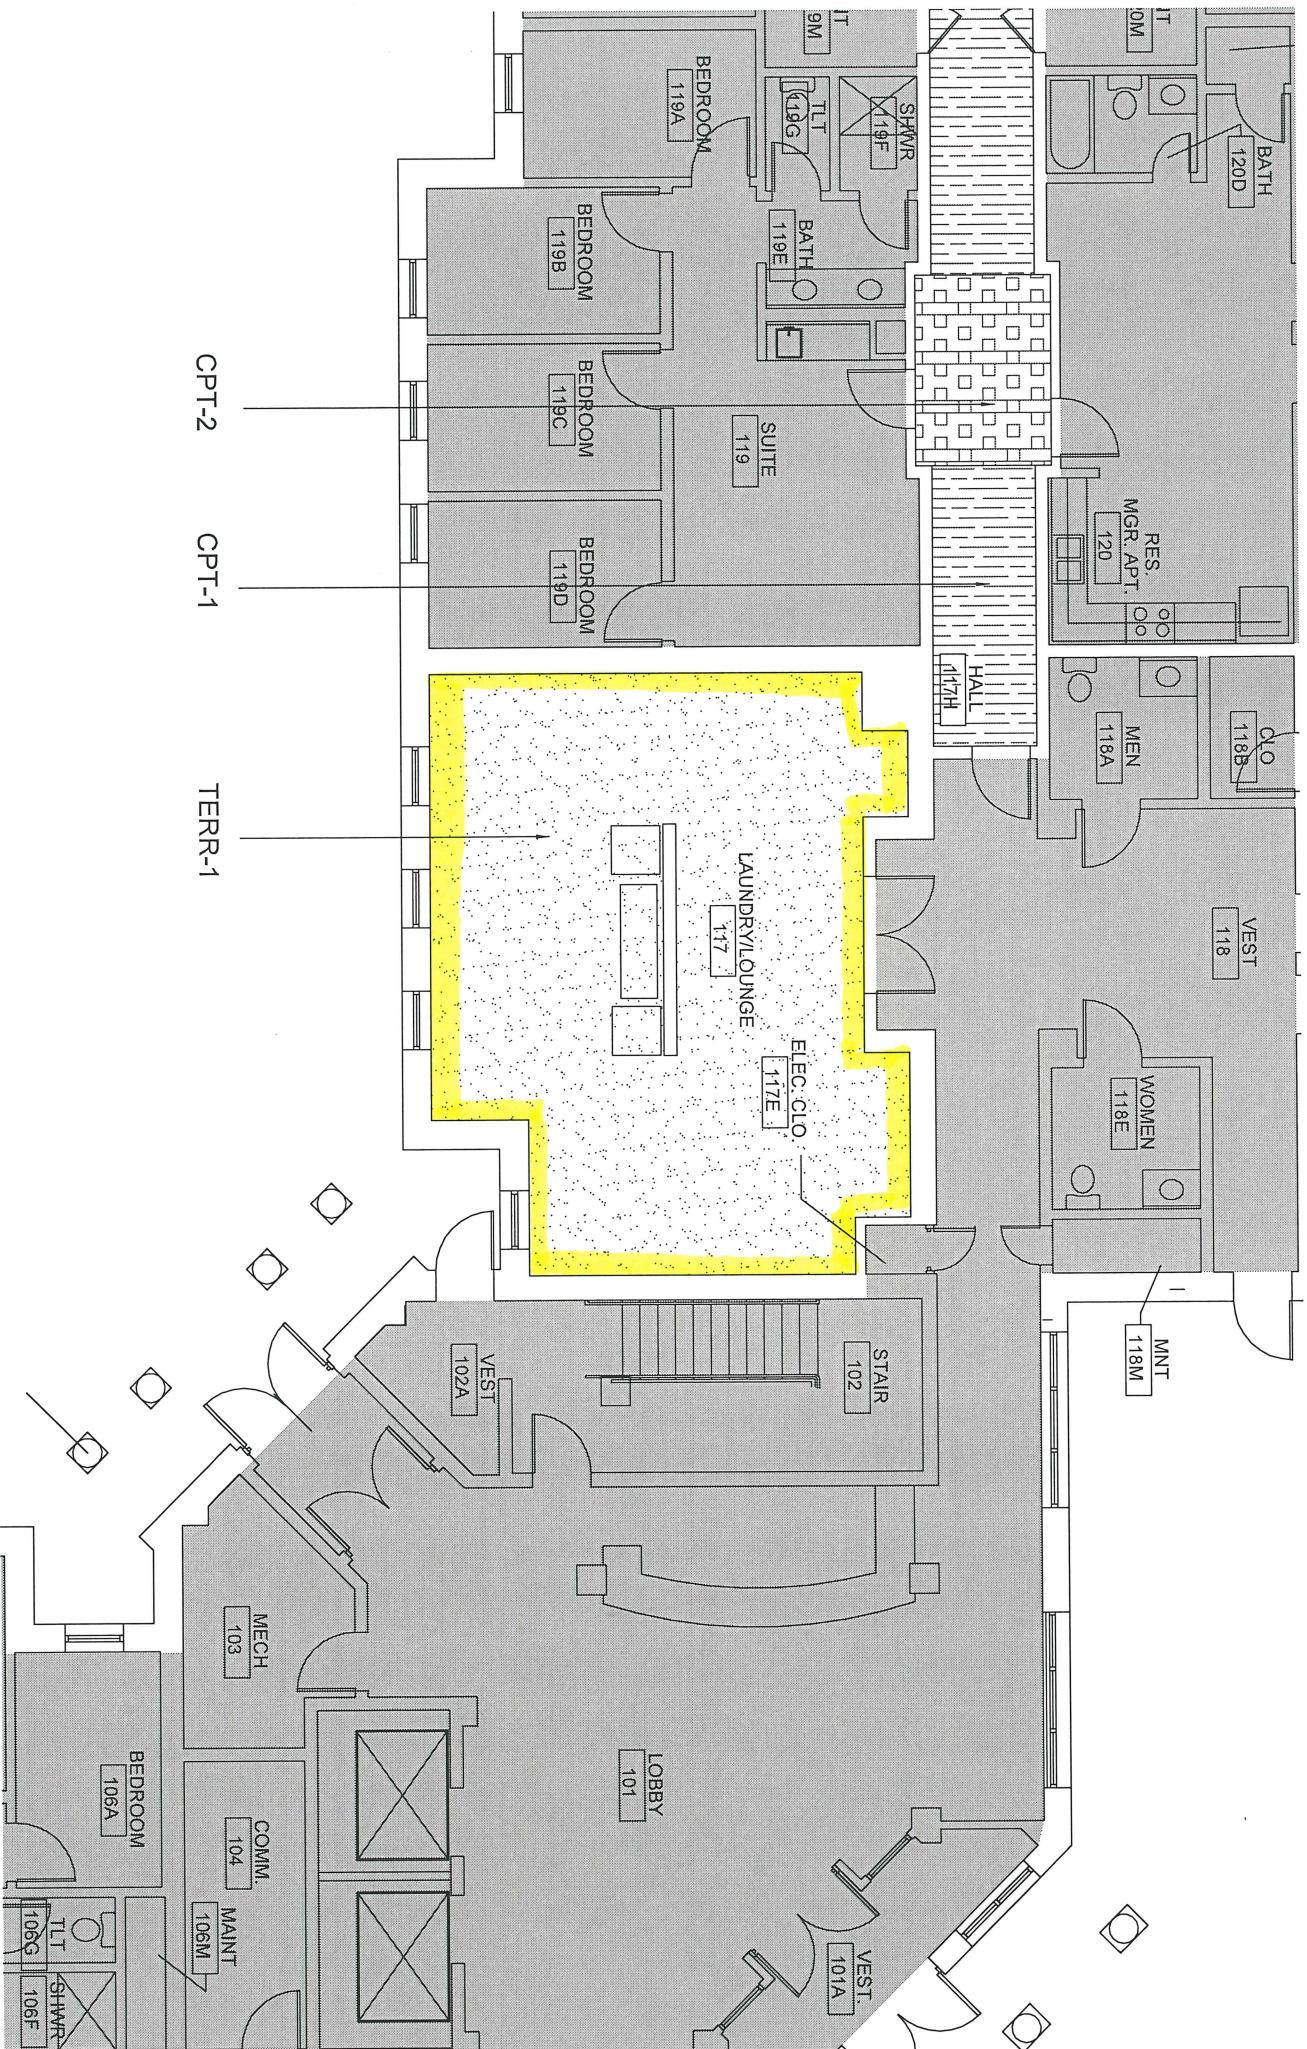

CPT-2

CPT-1

TERR-1

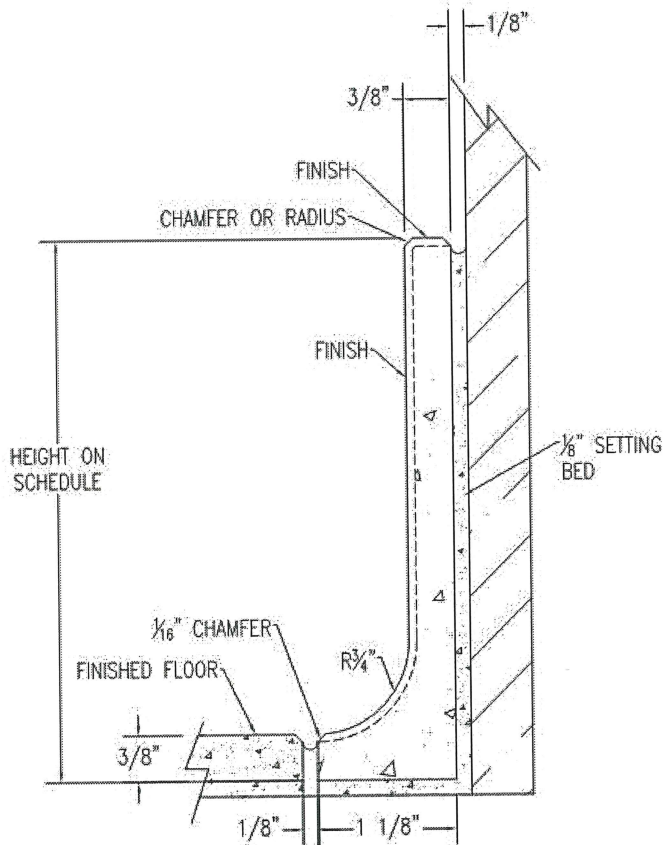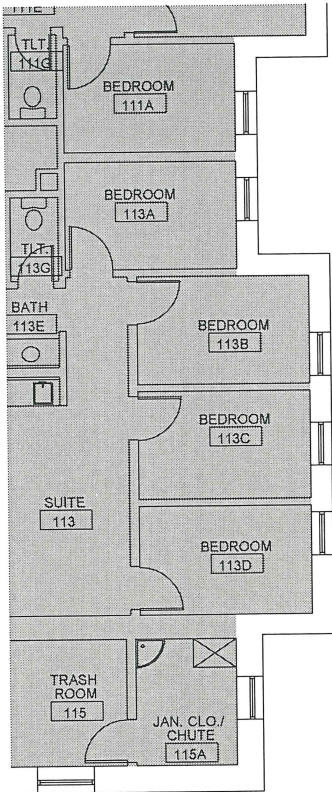

PRINCIPAL IN CHARGE:
PROJECT ARCHITECT:
DRAWN BY:

SHEET TITLE:

FIRST FLOOR
FINISH PL

SHEET NO.

ID110



TERRAZZO COVE BASE DETAIL

1/2" = 1'-0"



TERR-1: MANUFACTURER: KEY RESIN TERRAZZO
STYLE: -
COLOR: 1/ KEY - 11147
NOTE: USE WITH MATCHING TERRAZZO BASE



NOT IN SCOPE

RB-1: MANUFACTURER: ROPPE
STYLE: PINNACLE BASE
COLOR: 193 BLACK BROWN
SIZE: 4" H

NOTES:

1. RB-1 TO BE INSTALLED WHERE NEW CARPET AND LVT ARE BEING INSTALLED.
2. TERR-1 TO RECEIVE MATCHING TERRAZZO WALL BASE.
3. INSTALL ALL CARPETS MONOLITHIC.
4. TRANSITION FROM THE EXISTING FLOOR FINISH THAT WILL REMAIN TO THE NEW CARPET IS TO OCCUR AT THE CENTERLINE OF THE DOOR.
5. FLOORING CONTRACTOR IS TO SUBMIT ALL FLOOR FINISHES TO DESIGNER FOR FINAL APPROVAL BEFORE ORDERING MATERIALS.

