


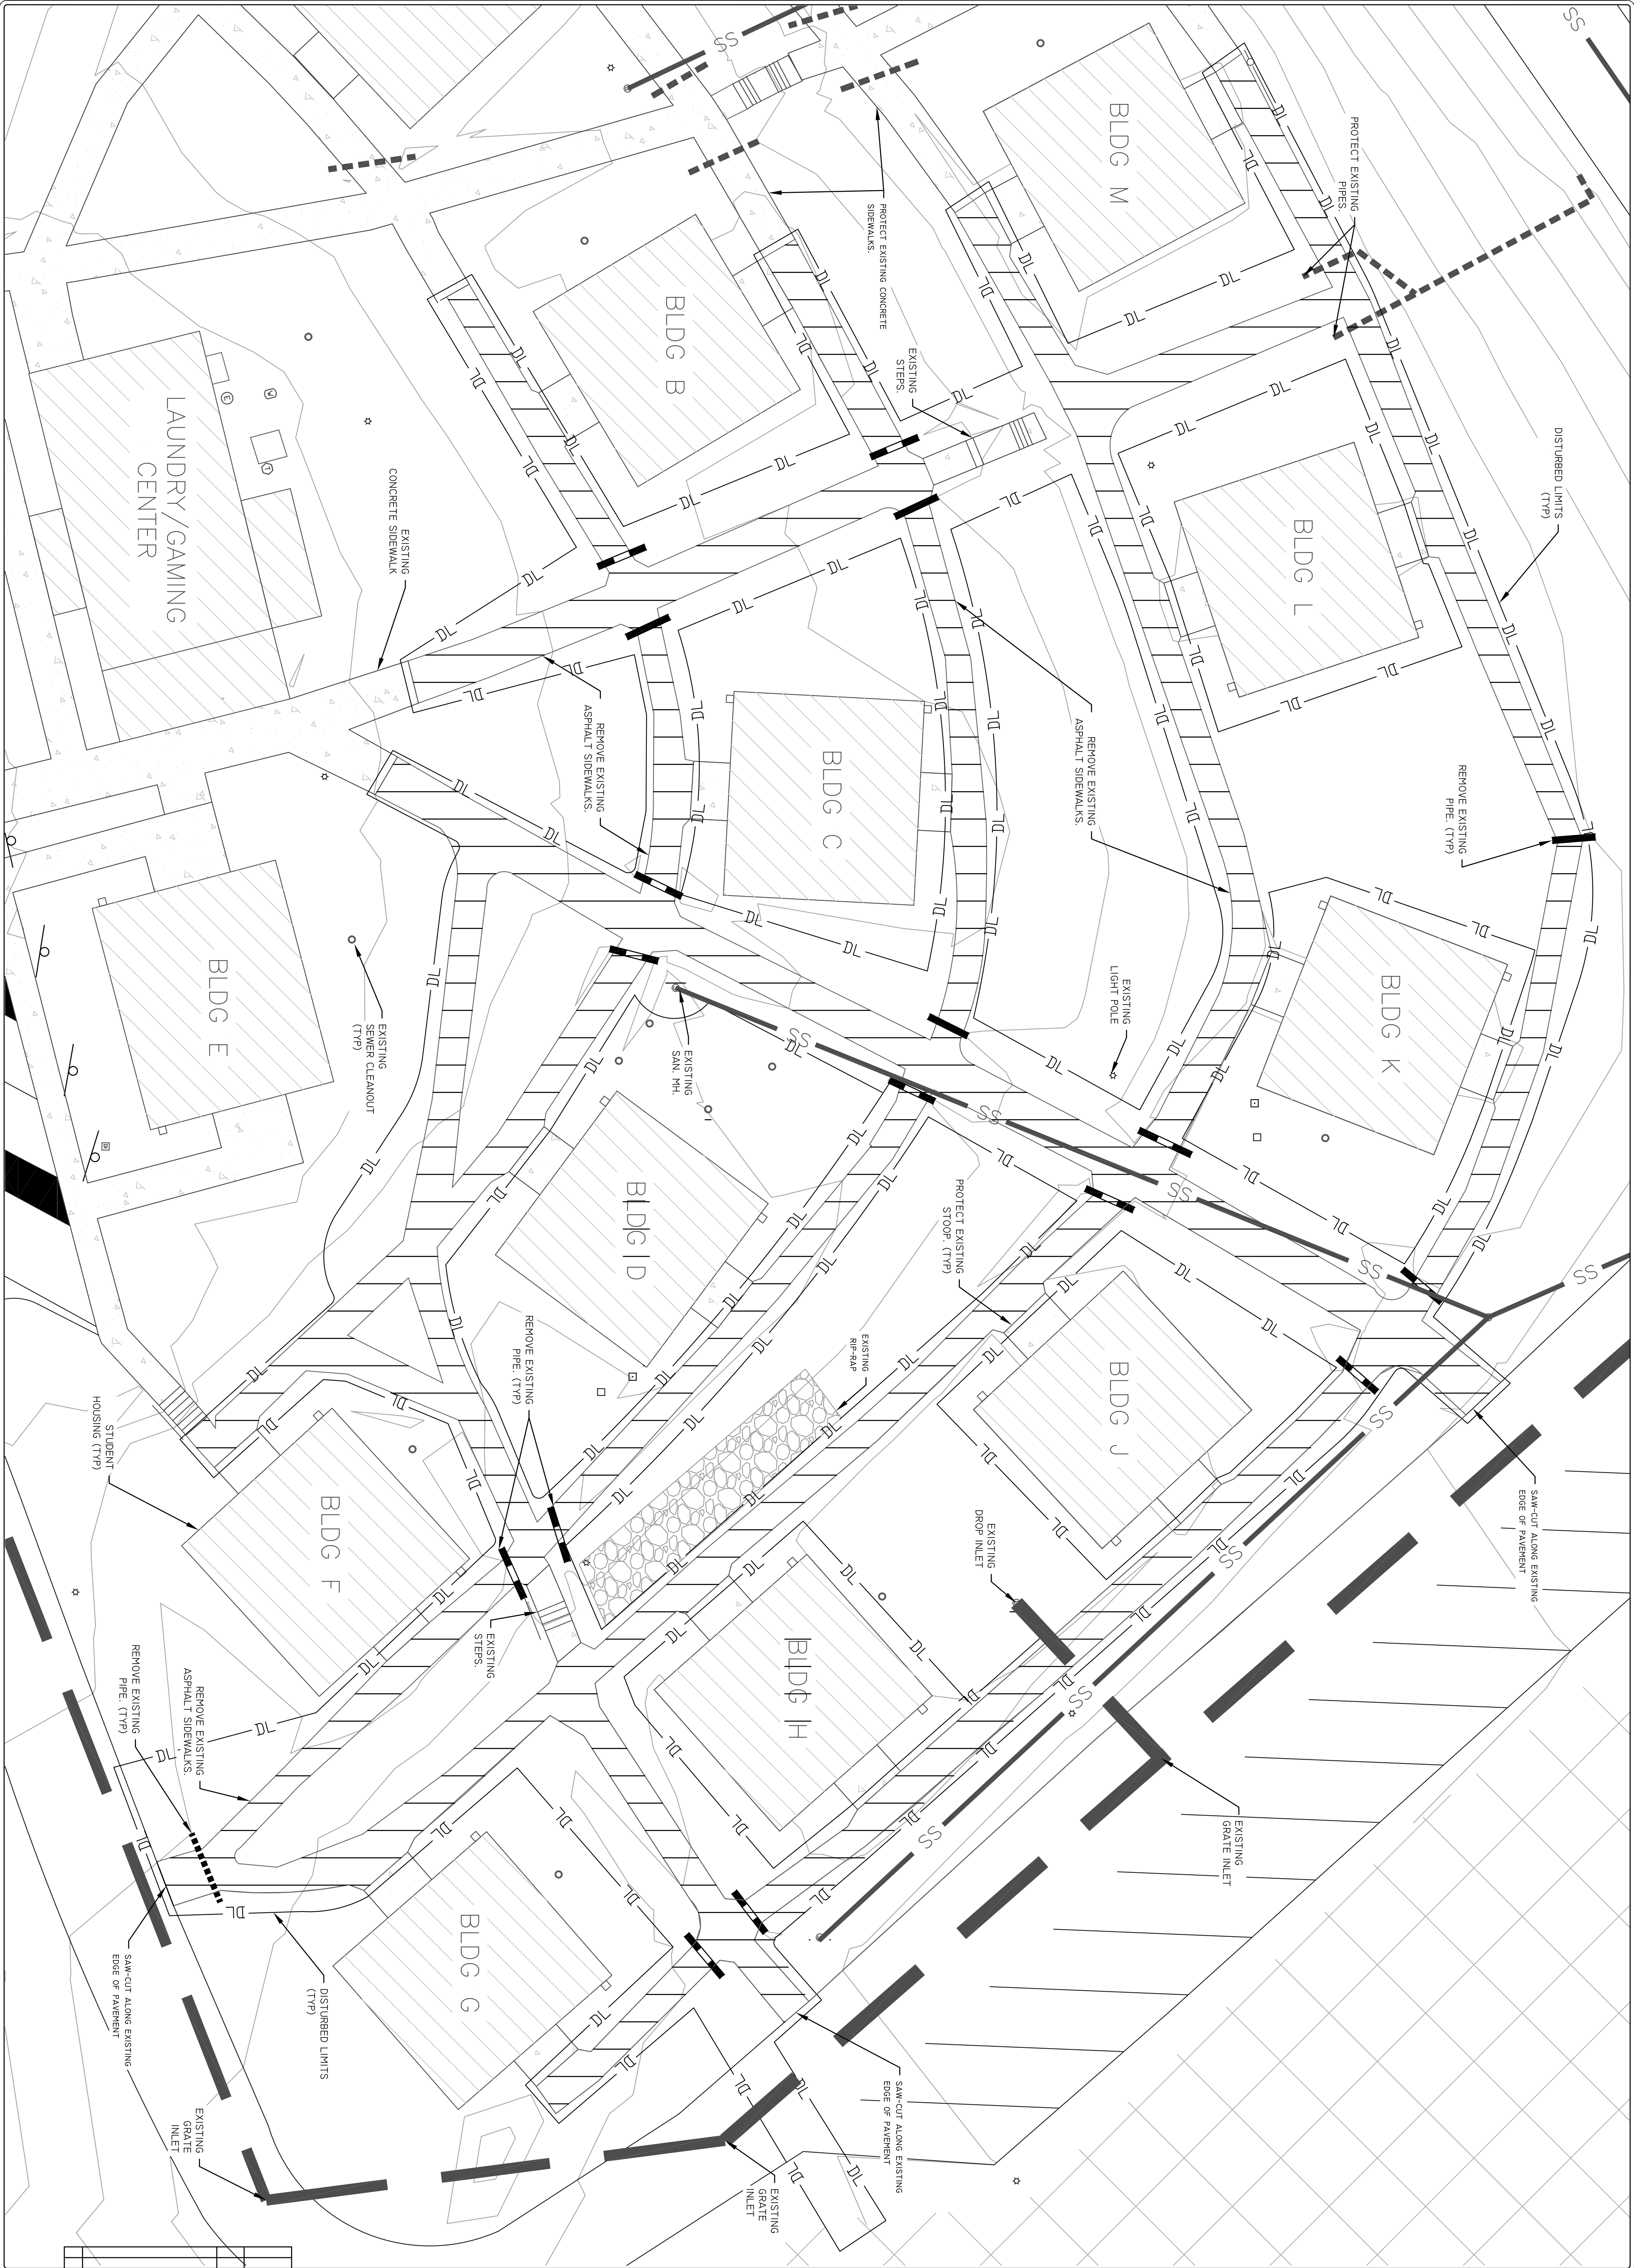

ES	SHEET	NO.		REVISED		CHKD. DATE	
DESIGNED BY: DEFII		CHECKED: DEFII		JOB NUMBER: 21-005			
DRAWN: DEFII		APPROVED: DEFII		DATE: 4/15/21			
						EXIST. SURVEY	
						TOPO MAP/ DEMO PLAN	

SIDEWALK AND DRAINAGE IMPROVEMENTS - PHASE II
THOMASON DORMATORIES
FOR
LANDER UNIVERSITY
GREENWOOD, SOUTH CAROLINA

